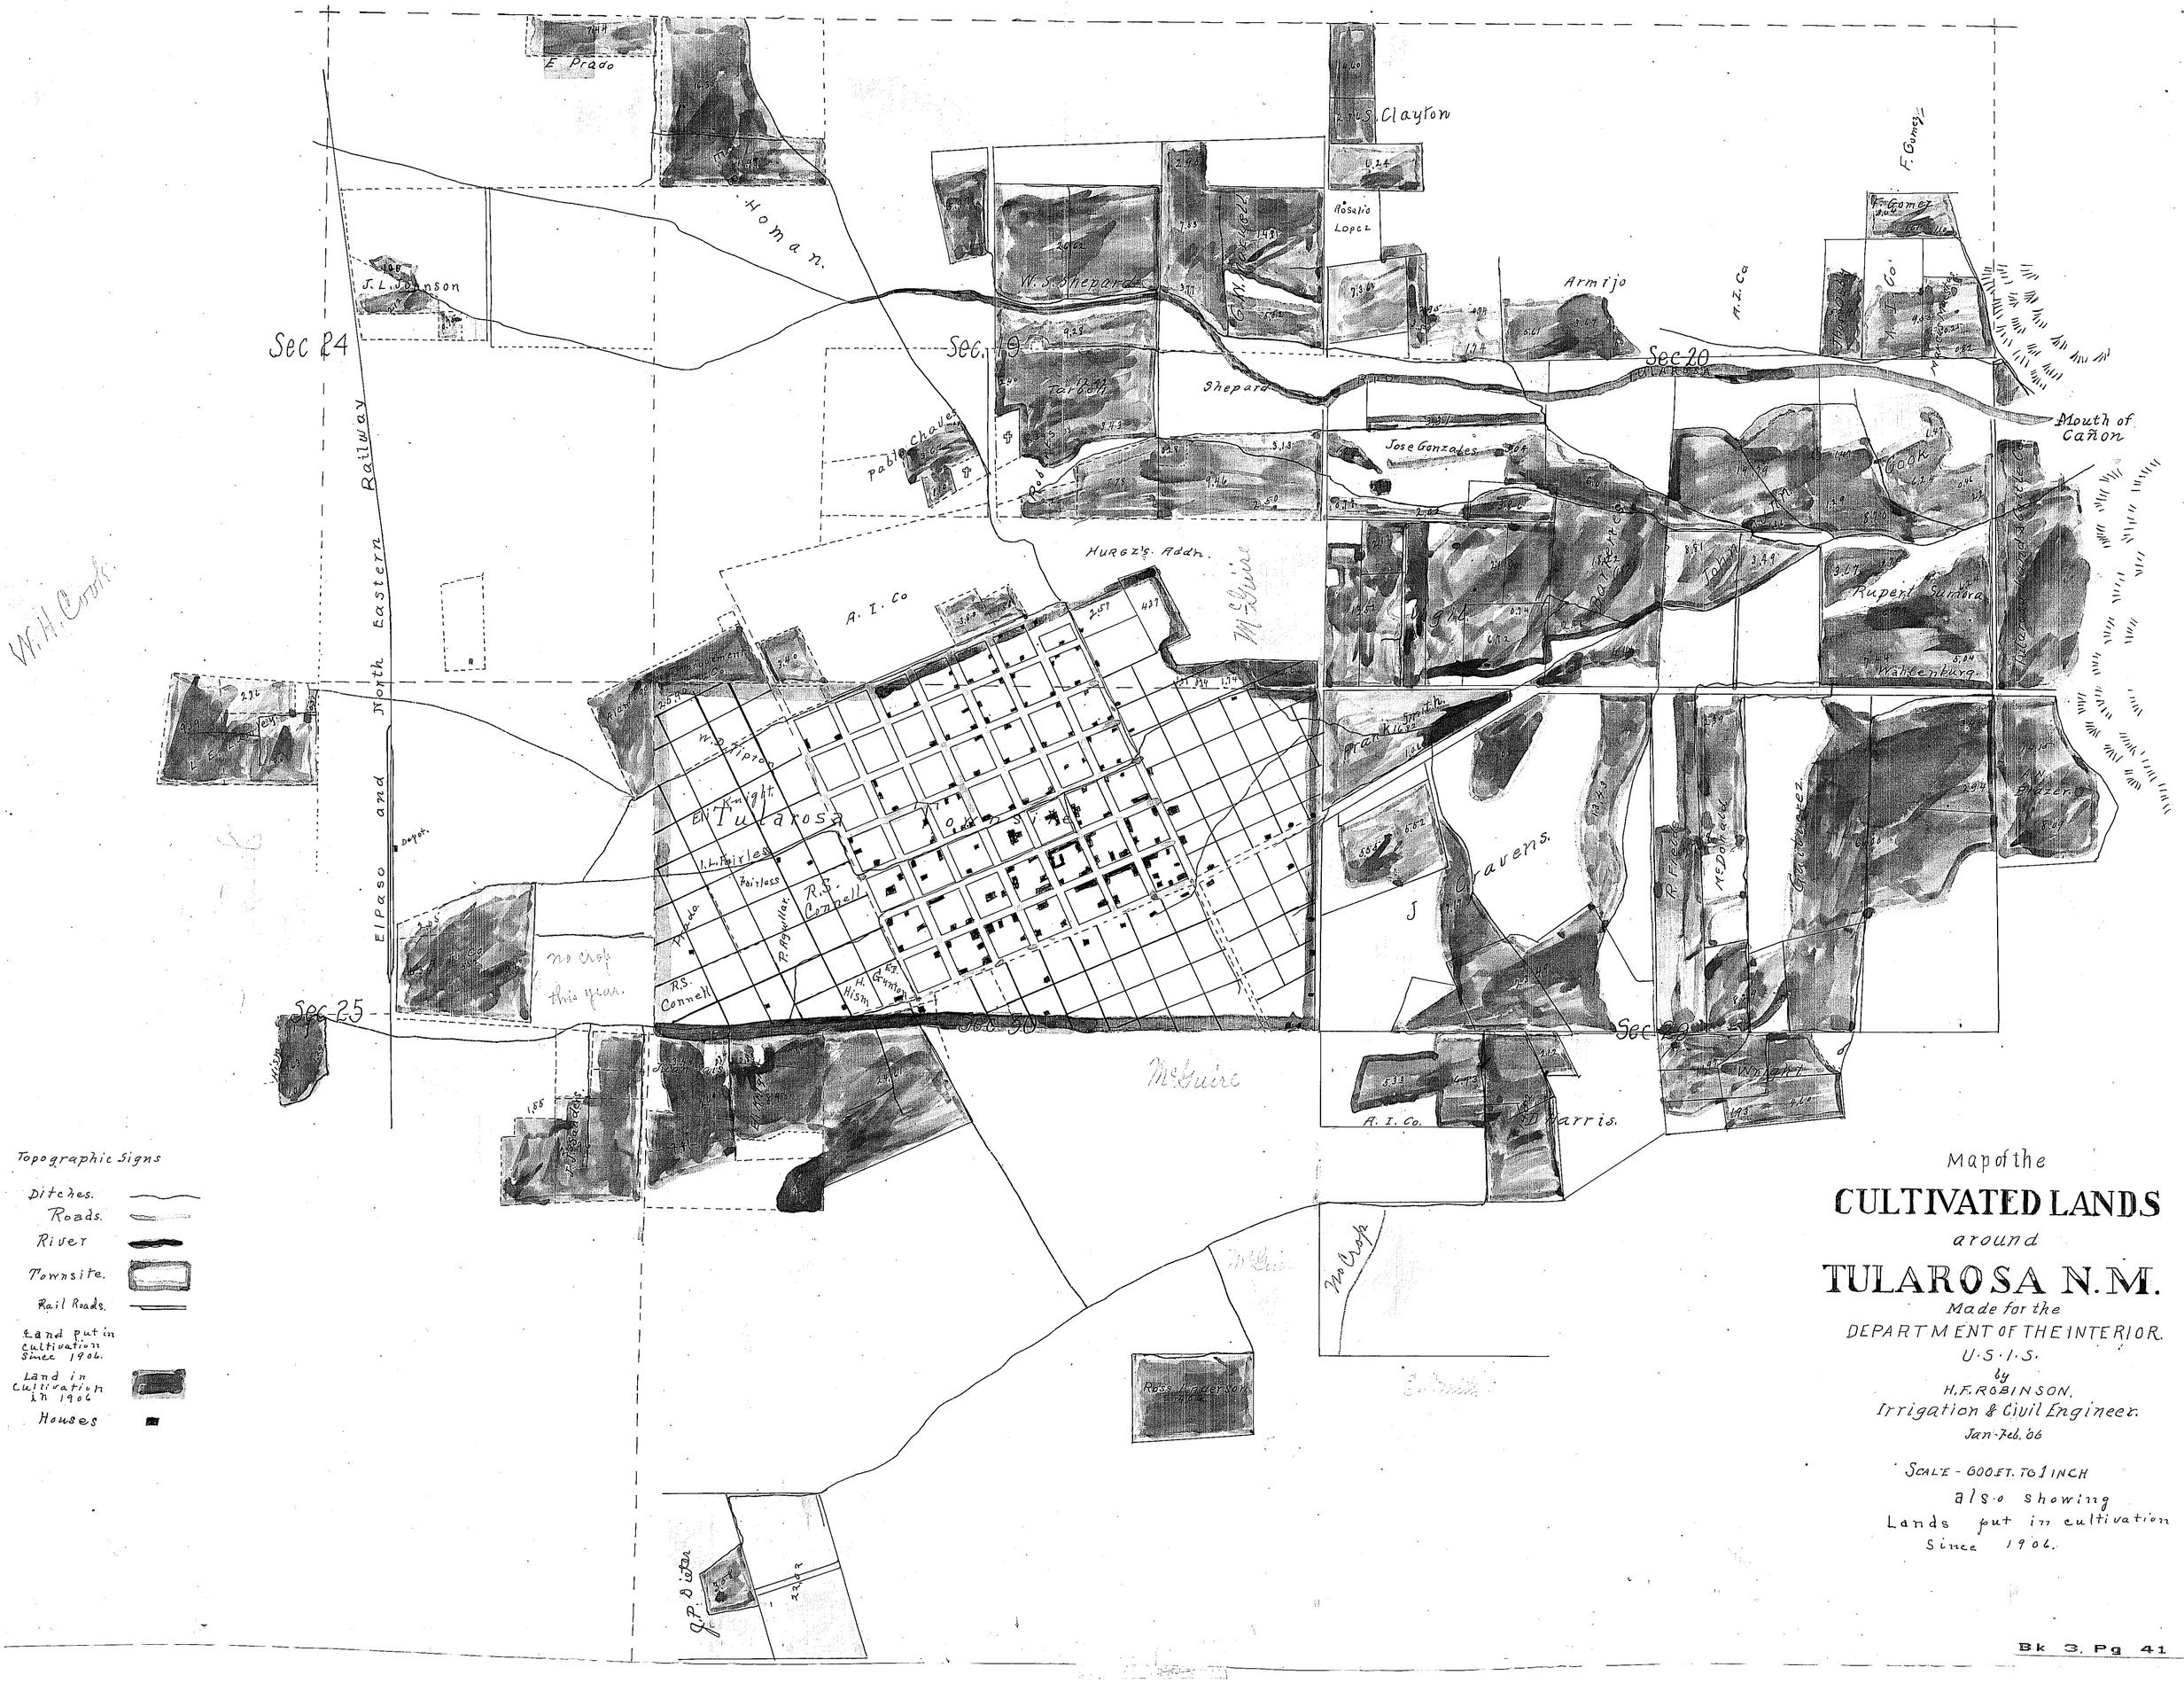
Map of the
CULTIVATED LANDS
around
TULAROSA N.M.
Made for the
DEPARTMENT OF THE INTERIOR.
U.S.I.S.
by
H.F. ROBINSON,
Irrigation & Civil Engineer.
Jan-Feb. '06
SCALE - 600 FT. TO 1 INCH
also showing
Lands put in cultivation
Since 1906.
Topographic Signs
Ditches.
Roads.
River
Townsite.
Rail Roads.
Land put in cultivation Since 1906.
Land in cultivation in 1906
Houses
Sec 24
Sec 19
Sec 20
Sec 25
Sec 30
Sec 29
Homan.
Shepard
Armijo
Mouth of Cañon
Tularosa
Townsite
El Paso and North Eastern Railway
W.H. Cook
McGuire
Cravens.
Rupert Sumora
Wahlenburg
Jose Gonzales
Hurgz's Addn.
A. I. Co
Rosalio Lopez
W. S. Shepard
J. L. Johnson
E. Prado
F. Gomez
Ross Anderson
J. P. Dieter
no crop this year.
No Crop