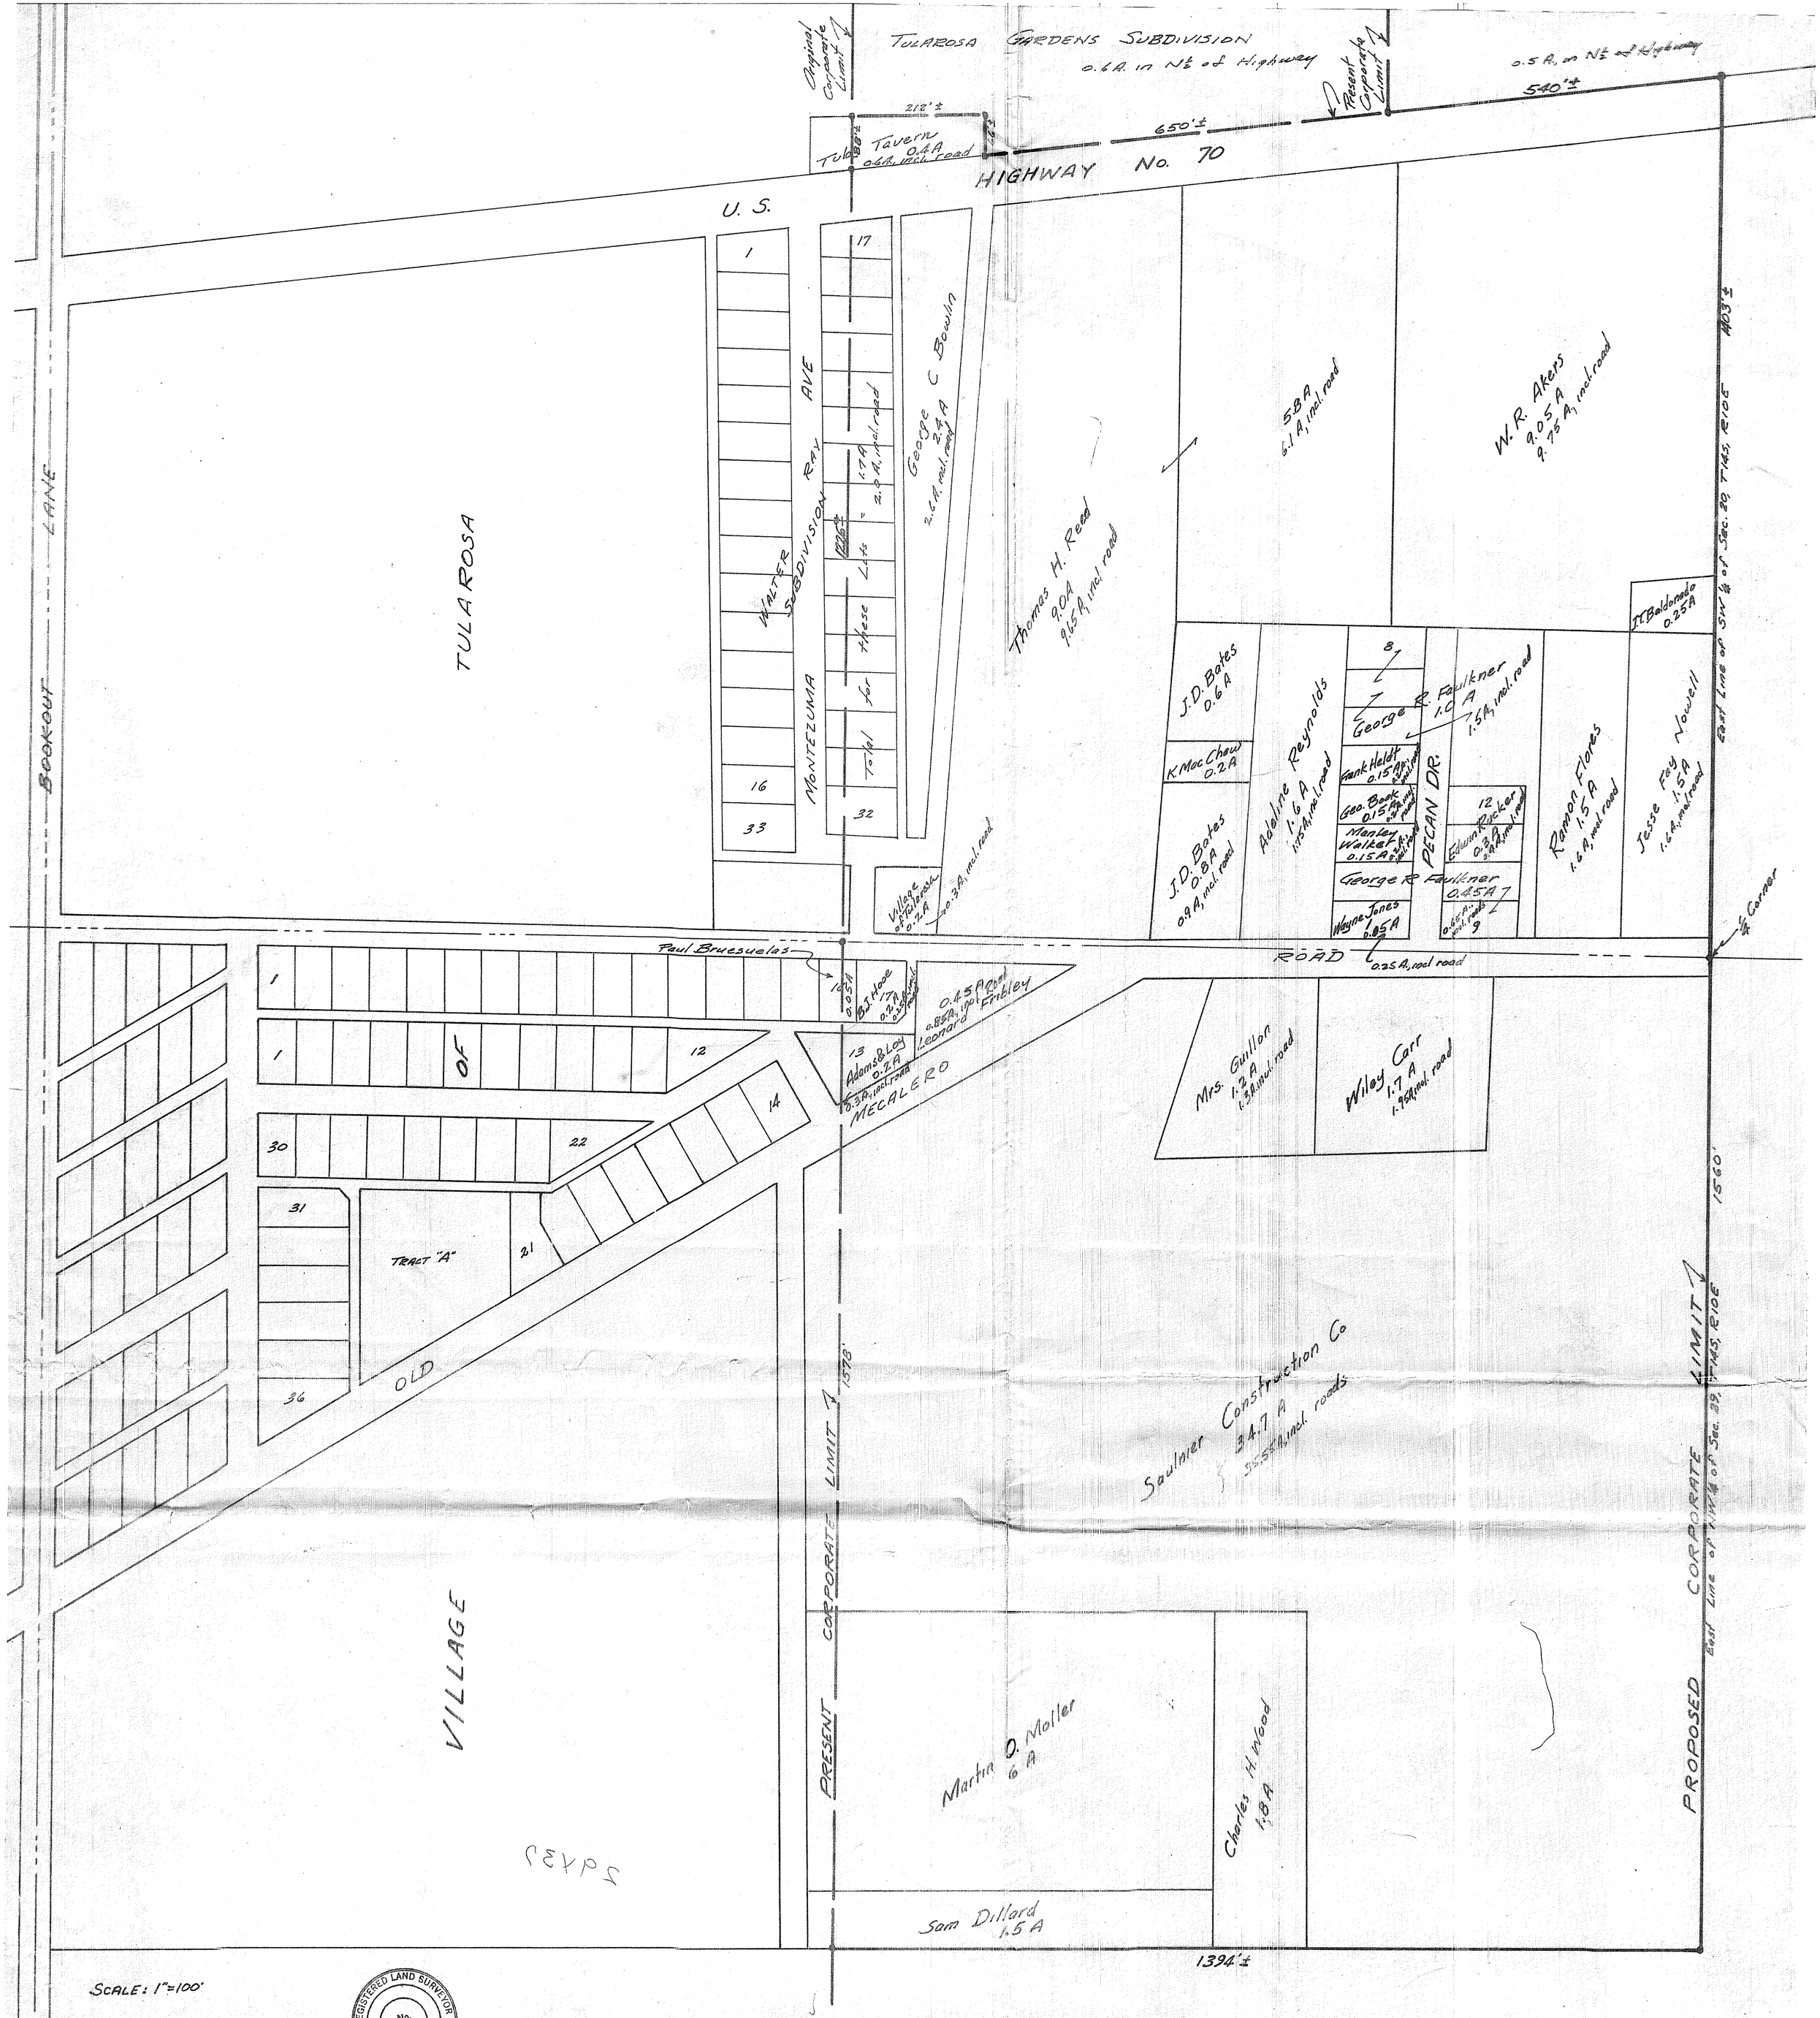

REGISTERED LAND SURVEYOR No. 1695 NEW MEXICO JAMES H. THOMPSON

PLAT OF AREA PROPOSED FOR ANNEXATION TO THE VILLAGE OF TULAROSA

OTERO COUNTY NEW MEXICO

Total Area proposed = 92.0 acres, more or less, including roads, streets and alleys.
August 10, 1957

Prepared from field notes of actual surveys and from deed descriptions of record in the office of the county clerk of Otero County, New Mexico, by J.H. Thompson Surveying Co., Alamogordo, N.M.

J.H. Thompson
N.M. License No. 1695

State of New Mexico } ss
County of Otero }

Filed for record in the office of the clerk and ex-officio recorder of the County of Otero, New Mexico at 9:40 o'clock A.M. this 16 day of August 1957.

Reception No. 8722

Margaret D. Sanchez
County Clerk

Resolution #6 recorded Book 222, pages 23-24.