Filed in my office
this 4th day of September, 1916
Chas. E. Thomas
County Clerk,
Otero County, N. M.

This Plat, together with the Report of the Survey hereon endorsed, is hereby accepted and approved this 2nd day of October, A.D. 1916

Map of the Proposed Incorporation of the village of Tularosa N.M.

Township 14 South

Range 8 E.

Field Notes

Course	Distance
I begin at the cor. of Sec's 19, 24, 25 & 30 on Rangeline bet. Rs. 9 & 10 E. T. 14 S.	
Thence N.	2340 ft.
" E.	6600 "
" S.	5280 "
" W.	9240 "
" N.	5280 "
" E.	2640 " to the place of beginning.
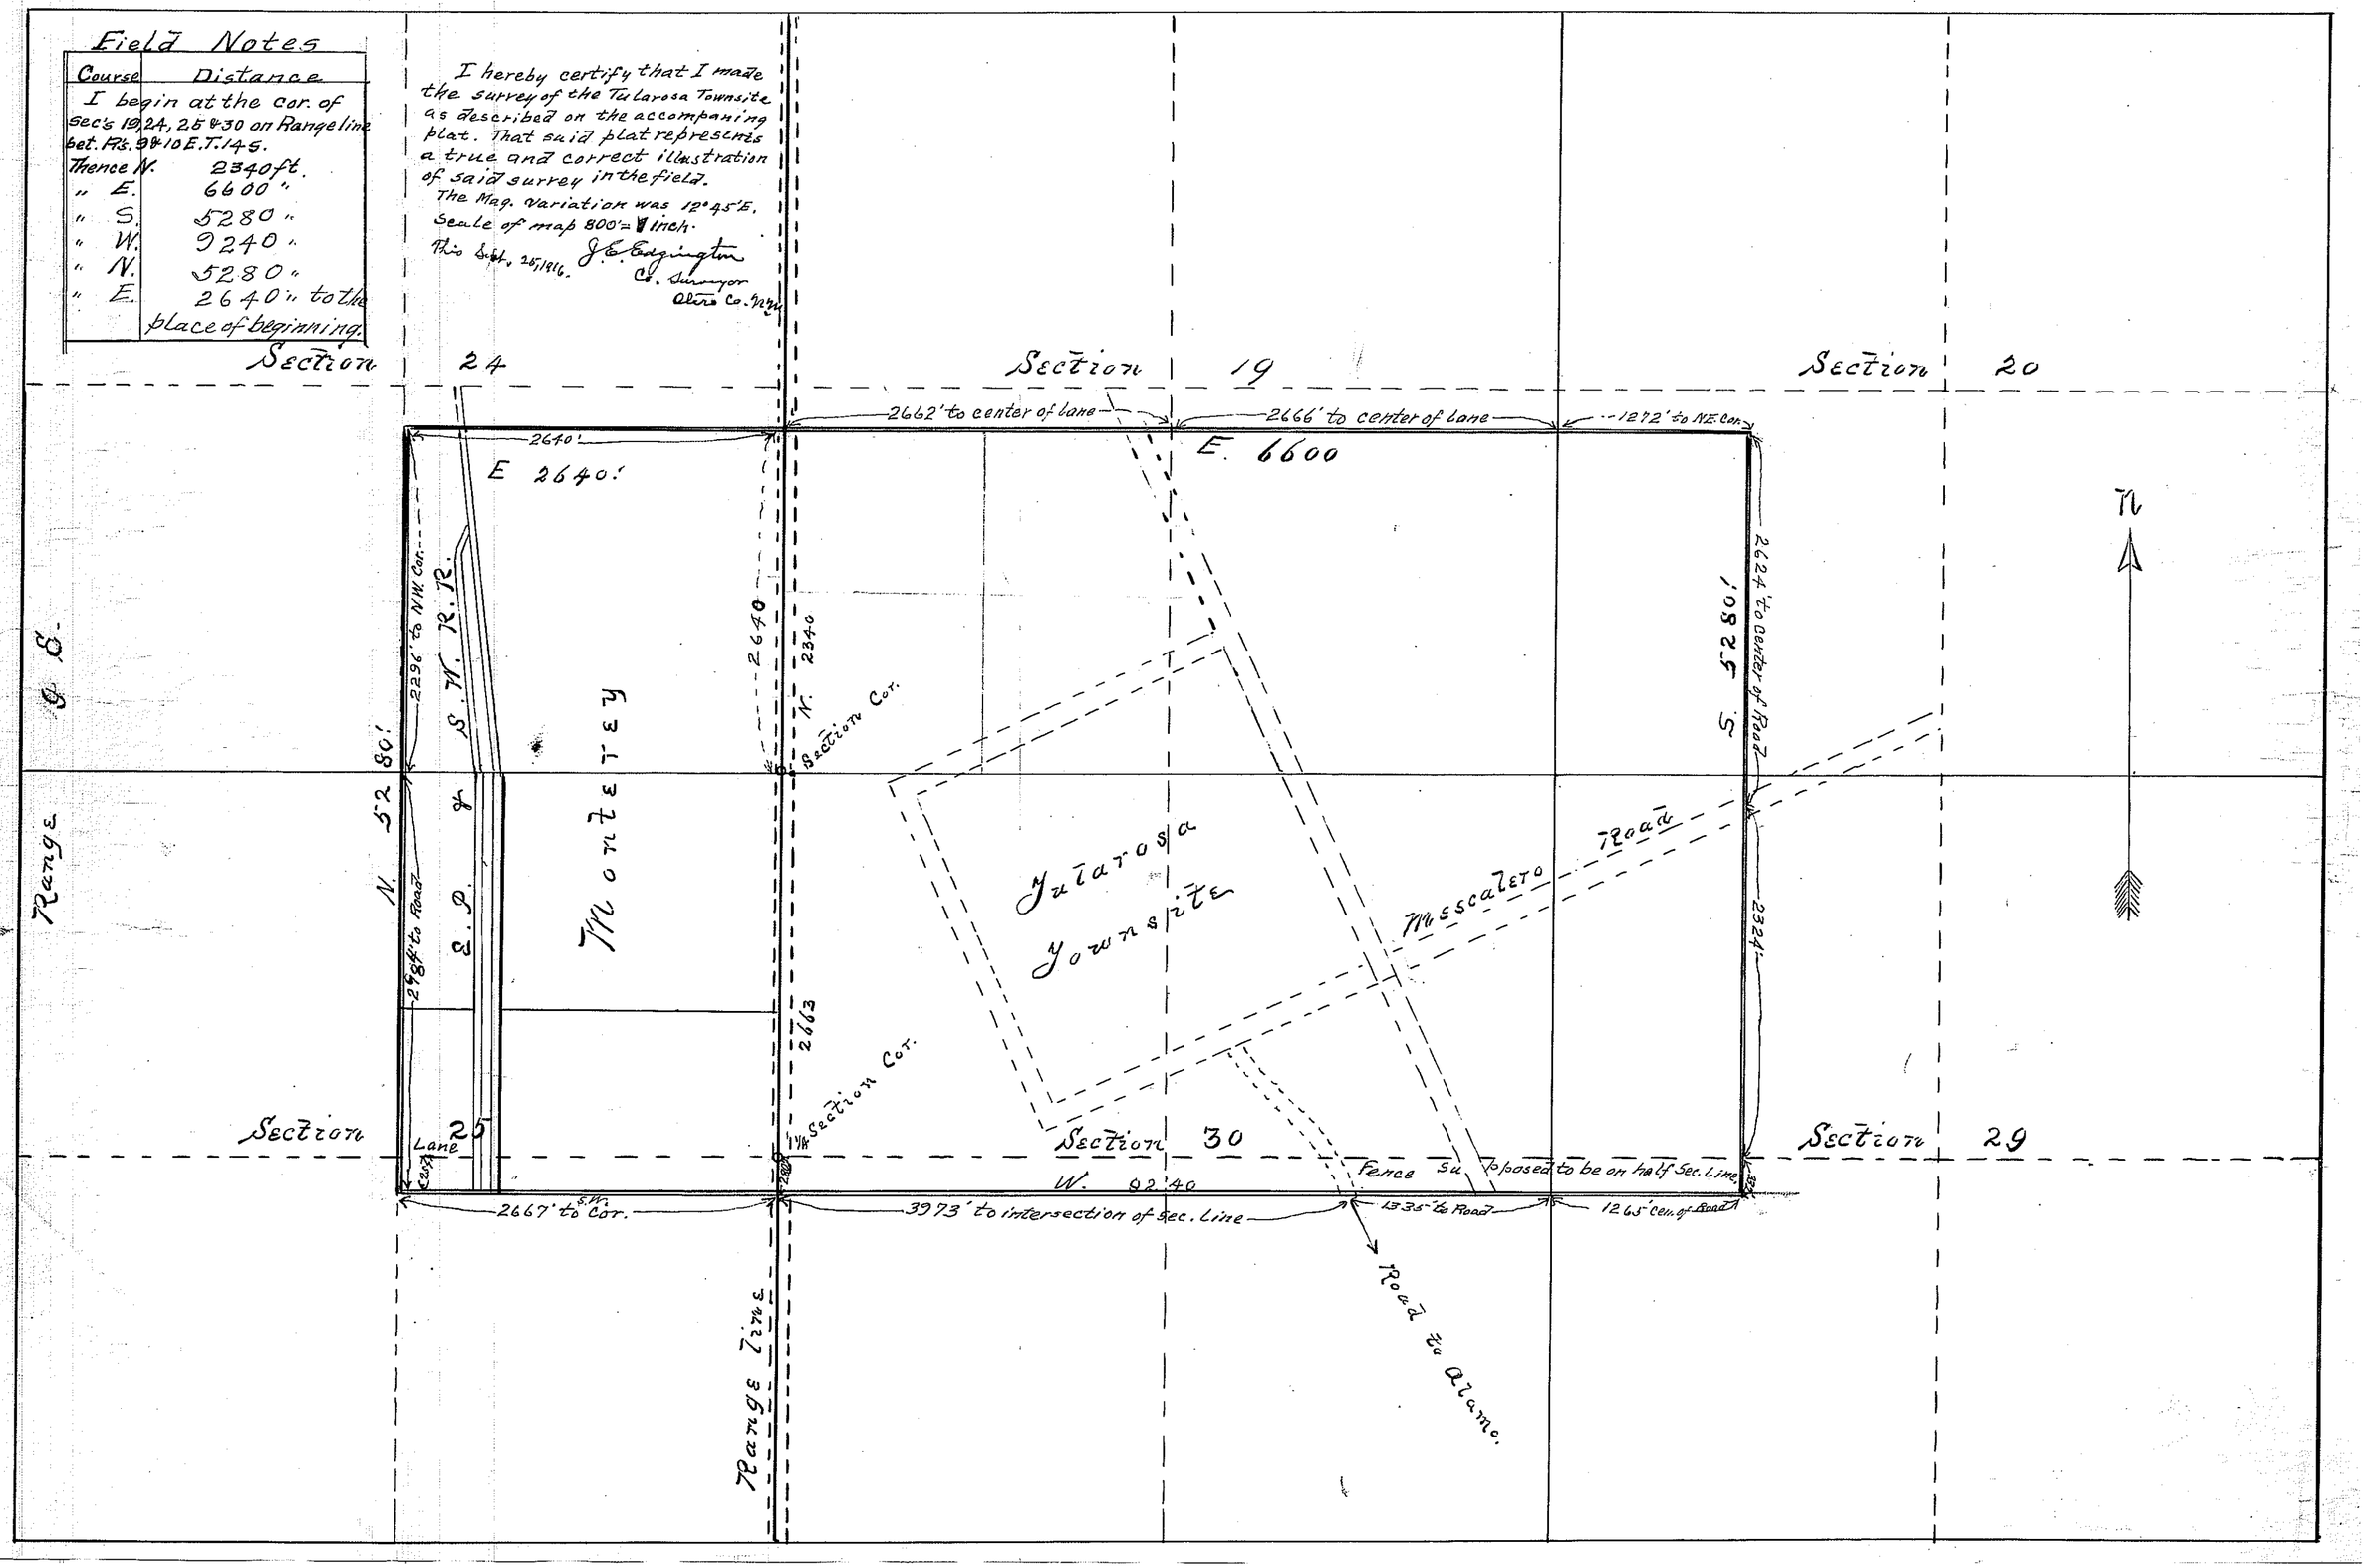
I hereby certify that I made the survey of the Tularosa Townsite as described on the accompanying plat. That said plat represents a true and correct illustration of said survey in the field.
The Mag. Variation was 12°45' E.
Scale of map 800' = 1 inch.
This Sept. 25, 1916.
J. E. Easington
C. Surveyor
Otero Co. N.M.