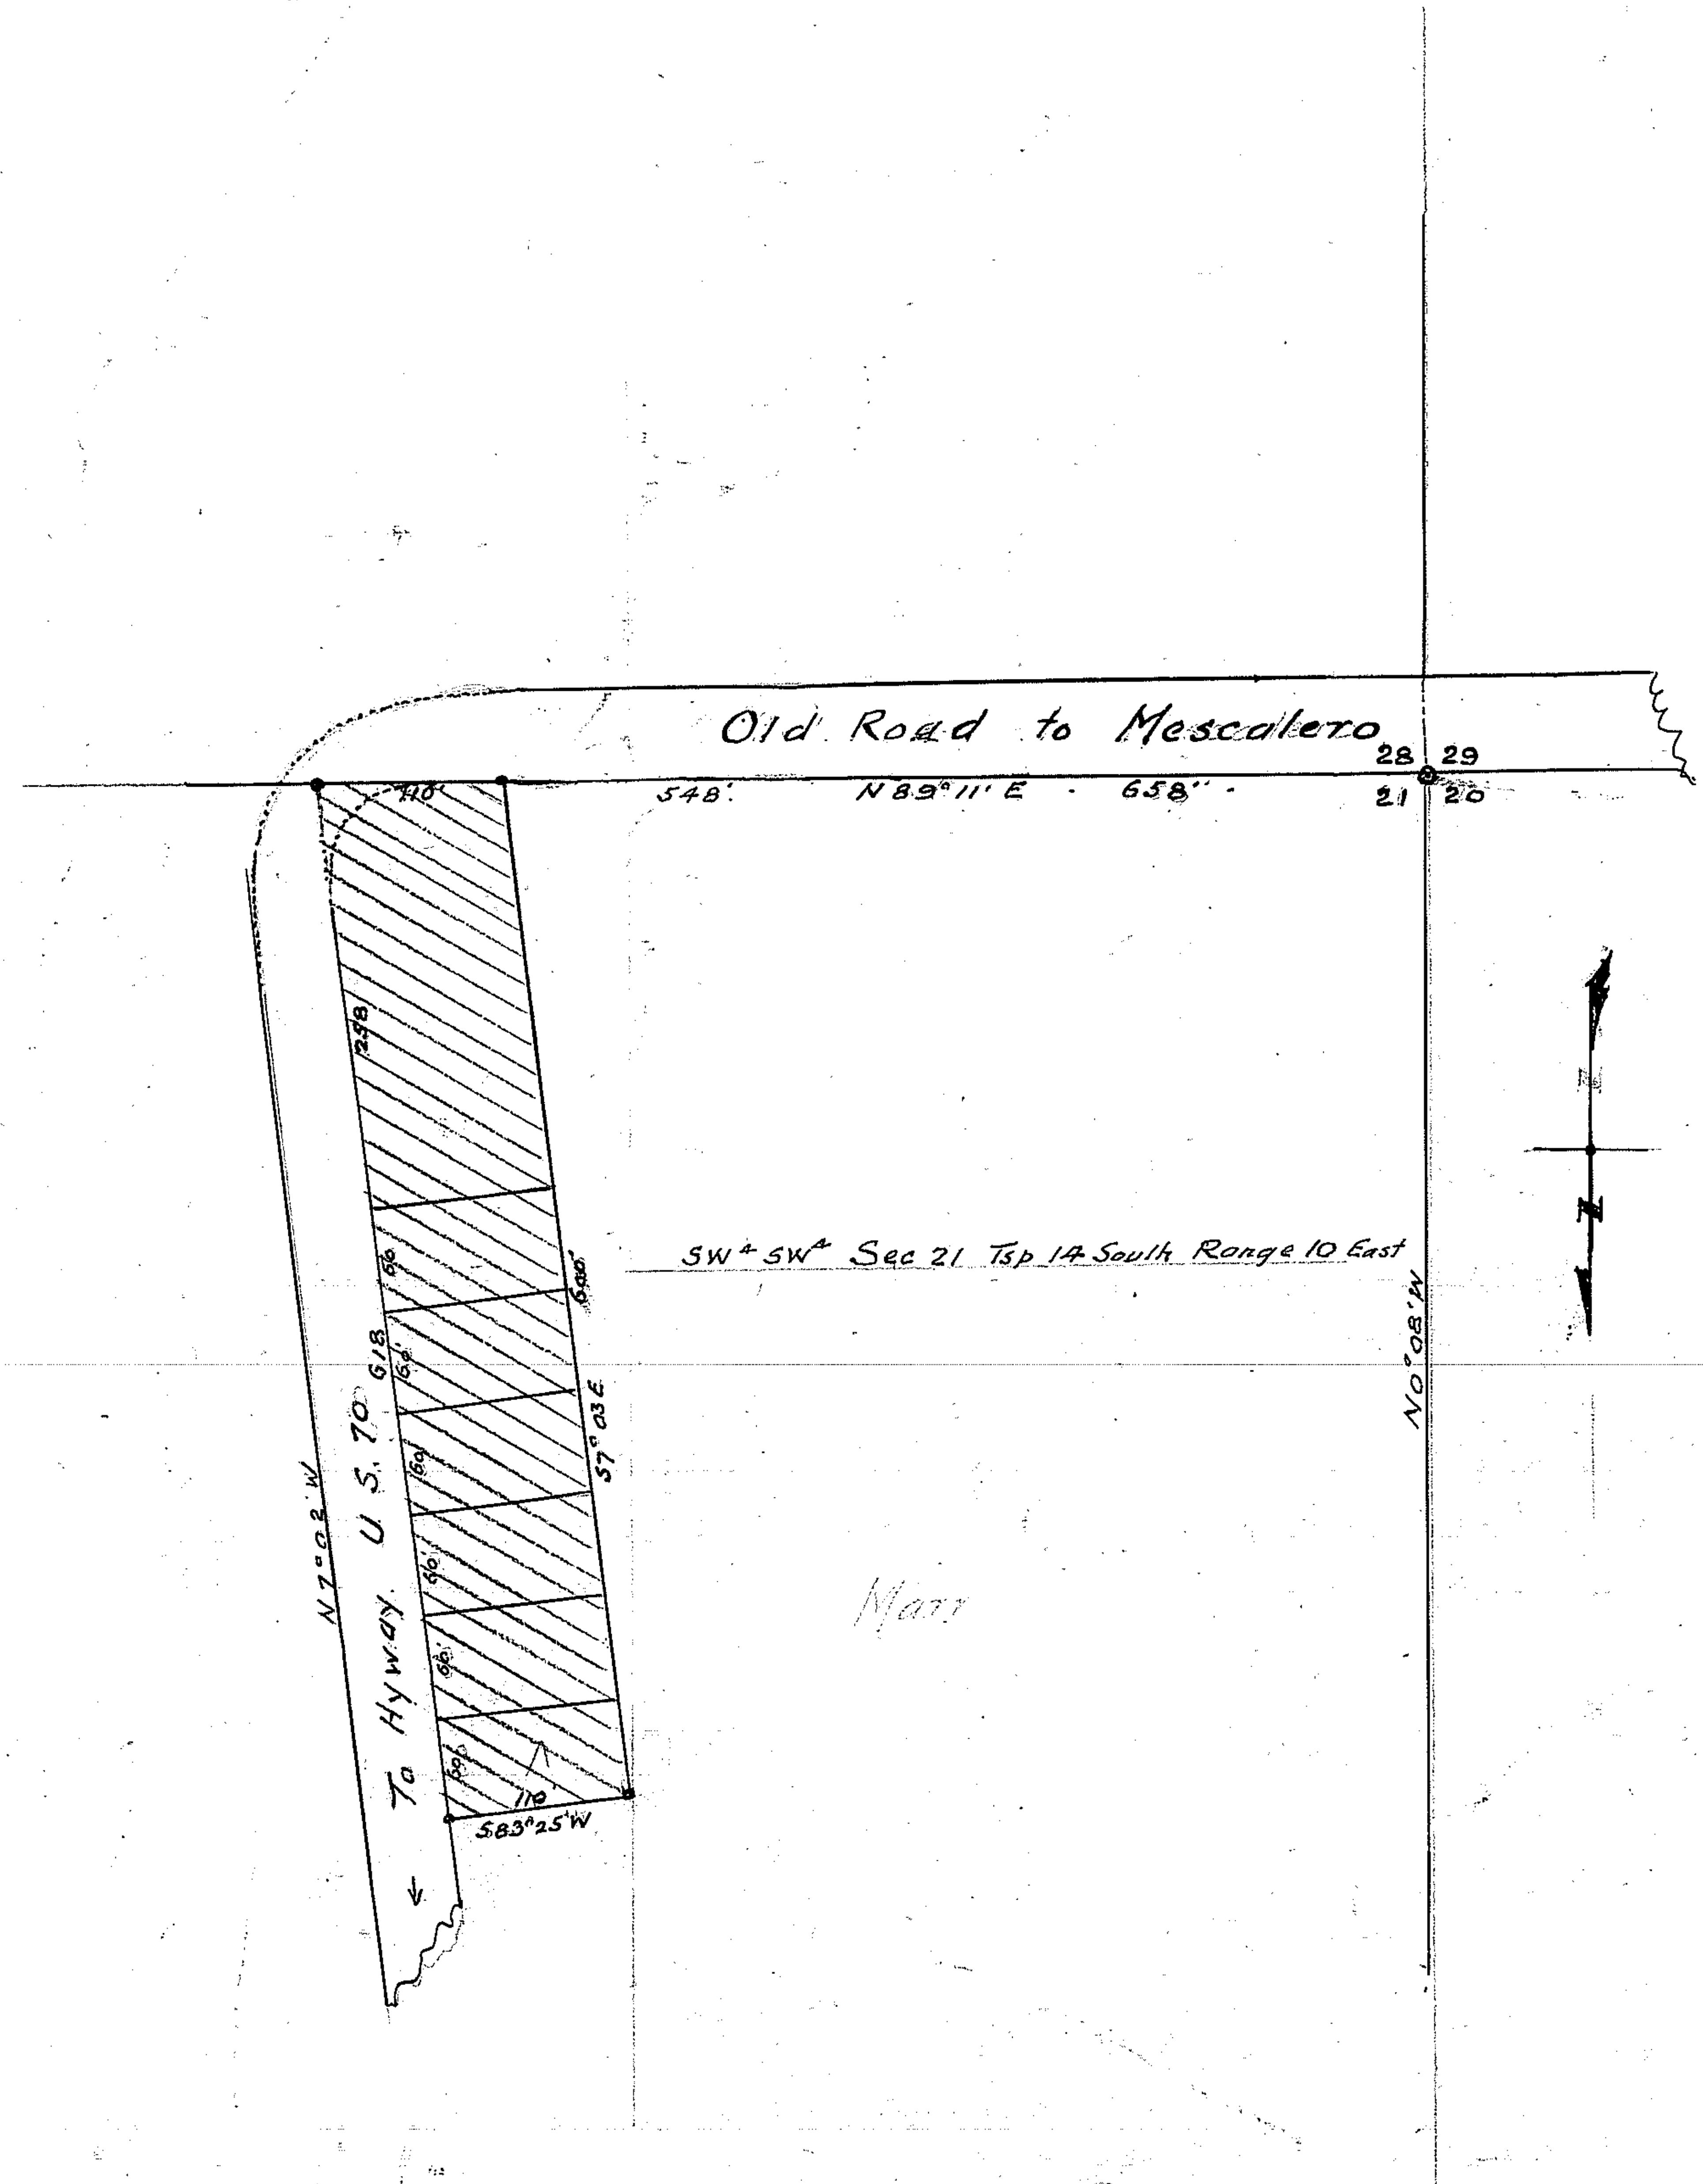


## Surveyors Certificate

State of New Mexico }
County of Otero. } S.S.

I. B.E.Dawson:- being first duly sworn upon my oath, state that I am the registered land surveyor who made this plat. of a parcel of land in the SW¼ SW¼ Section. 21. Township 14 south. Range. 10.E. N.M.P.M. in Otero County, New Mexico, same was prepared from maps and field Notes of actual surveys. made by me and under my direction, and are true and correct to the best of my knowledge and belief

License N° 109

B E Dawson
Registered land surveyor

Subscribed and sworn to before me this 18th day of December. 1956. A.D.

Frances Davalos
Notary Public

My commission expires Jany 22nd 1958 A.D.

# 3745

STATE OF NEW MEXICO, County of Otero, ss. I hereby certify that this instrument was filed for record on the 27 day of Dec, 1956, at 2:10 o'clock P M., and duly recorded in book _____, page _____, of the Records of said county. Margaret [illegible] County Clerk. By George Yearley Deputy.