MAP OF COE DITCH

TP. 15 S., R. 10 & TP. 16 S. R. 9 E. of N. M. P. M. –

OTERO CO. N. M.

mag. va. 12° E.

TRUE COURSES, 17.

Field Notes of survey of Coe Ditch;
commenced Feb. 13, 1908 –
completed Feb. 17, 1908.

Begin in the bed of an arroyo or ditch – being the center of the Missouri Ditch – on the west side of the right of way of E. P. & S. W. R.R. – 100 feet westerly from a culvert across one arm of La Luz creek, and 1172 feet south, and 610 feet west of the 1/4 section corner on the line of sections 28 & 33, Tp. 15 S., R. 10 E. of N. M. P. M.;

Thence, along center of ditch, S 22° W 1932 ft.

Stations:

19+32 S 30°30' W 933 ft.;
28+65 N 88°30' W 964 ft.;
38+29 S 39°30' W 2100 ft.;
59+29 Corner sections 2 & 3 Tp. 16 S., R. 9 E. S 49° W 5000 ft.
109+29 S 47° W 2083 ft.
130+12 a point 572 ft. N. of Cor. secs. 3, 4, 9 & 10. S 38° W 1442 ft.
144+54 S 10°30' W 1886 ft.
163+40 S 78° W 1542 ft. – center sec. 9 – South 690 ft.
185+72 S 28° W 350 ft.
189+22 S 9° W 518 ft.
194+40 S 30°40' W 533 ft.
199+73 S 8°30' W 533 ft.
205+6 S 32°40' W – 240 feet sec. line 688 ft. W. 1/4 cor. 845 ft.
213+51 S 35°15' W 1410 ft.
227+61 S 50° W 865 ft.
236+26 – a point 292 feet north of 1/4 section corner on line of sections 16 & 17 – being the E. line of the land of T. A. Frazier.

Total length of ditch, 23,626 feet or $4\frac{47}{100}$ miles.

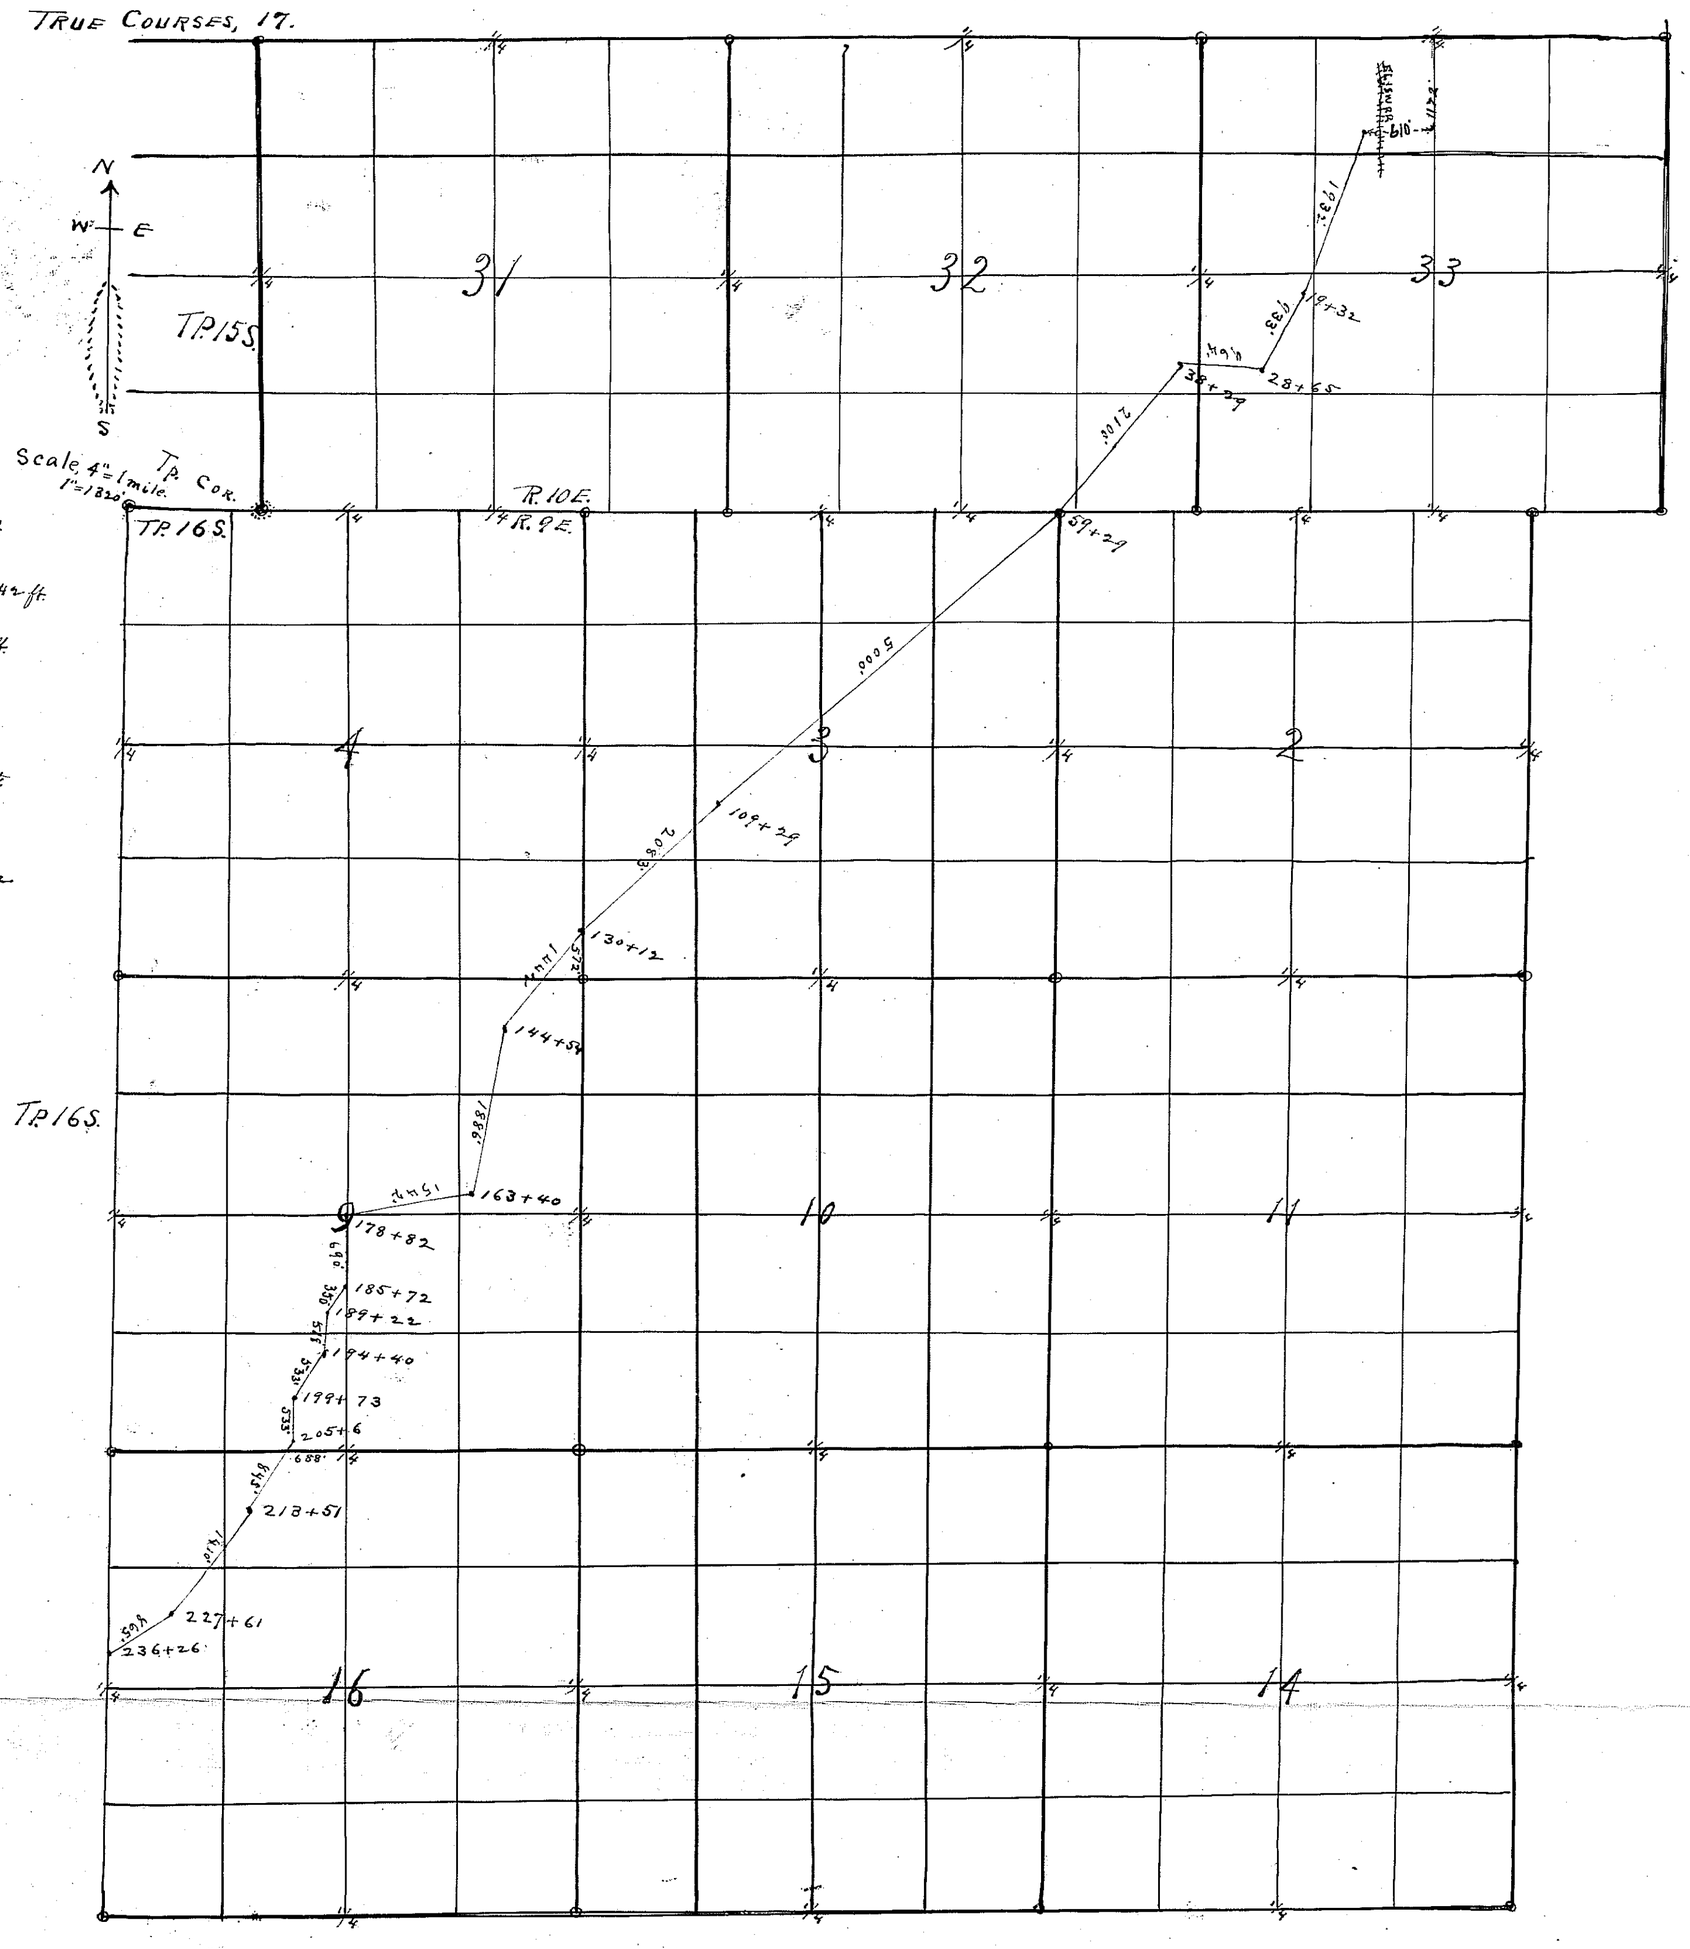

Territory of New Mexico,
County of Otero, } ss

We W. A. Coe, T. A. Frazier, L. J. Brooks, W. F. Robertson, J. A. Lilly & C. E. Melton being first duly sworn, upon oath, state that we have examined the foregoing map and statements thereon and know the contents thereof, and the same are true to the best of our knowledge and belief.

W A Coe
T A Frazier
L J Brooks
W F Robertson
J A Lilly
C E Melton

Subscribed and sworn to before me this 18th day of February 1908

A. H. Major
Probate Clerk
By A. H. Kellogg Deputy

The undersigned W. A. Coe, T. A. Frazier, L. J. Brooks, W. F. Robertson, J. A. Lilly & C. E. Melton claimants, whose post office is Alamogordo New Mexico have caused to be located the COE DITCH – the same being identical with the BATES and MISSOURI DITCH from LA LUZ creek to the place of beginning described in the field notes on this map – and the said COE DITCH is as hereon described. We hereby make these statements relative thereto, and offer this map and statements for filing in compliance with the laws of the Territory of New Mexico.

W A Coe
T A Frazier
L J Brooks
W F Robertson
J A Lilly
C E Melton

Territorial Engineer's Office.
Santa Fe New Mexico.

I hereby certify that this map and statements have been examined and approved by me and is a duplicate on file in my Territorial Engineer's Office and was accepted for filing on the 23 day of July A.D. 1908.

Vernon L. Sullivan
Territorial Engineer.

Filed for record
July 27th 1908.
at 11:30 A.M.
A. H. Major
Probate Clerk
By A. H. Kellogg Deputy

Bk 4 Pg 48