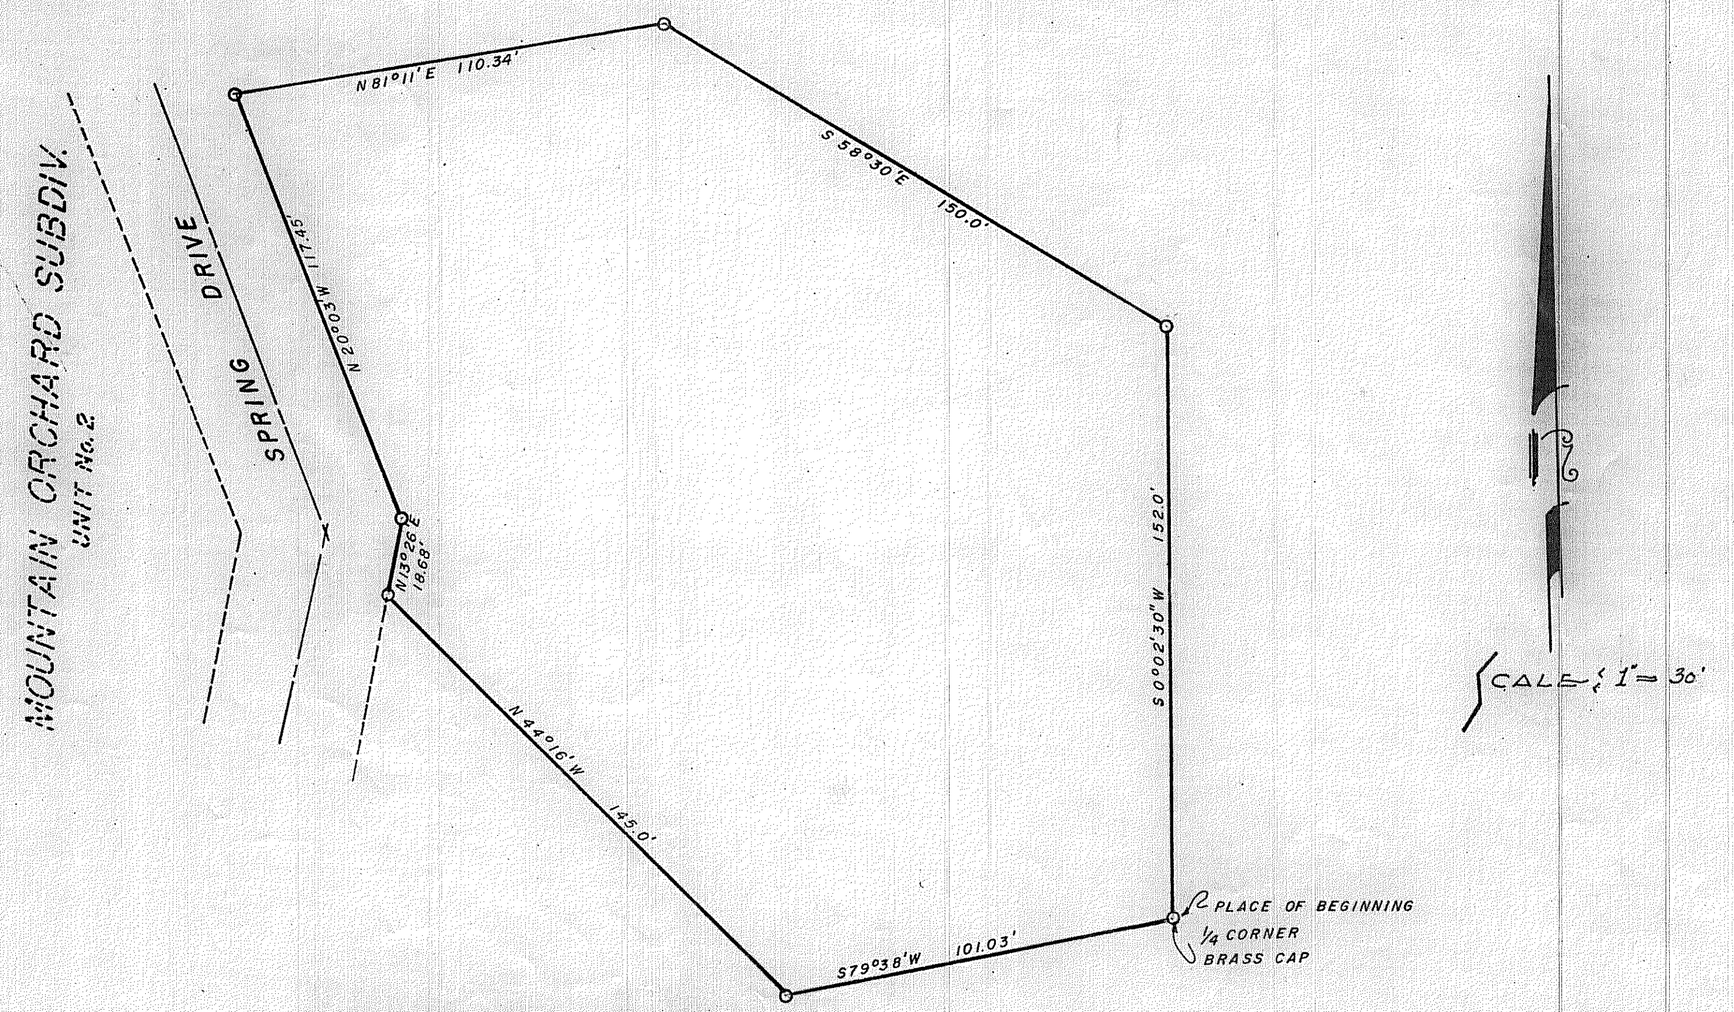

ROLLAND TRACT

Description:

A tract of land located in Lot 24 and in the NE¼ SE¼, Section 4, T16S, R11E, NMPM, more particularly described as follows:

Beginning at the Quarter Section corner common to Sections 3 and 4, T16S, R11E, NMPM, and going S 79° 38' W a distance of 101.03 feet to a point; thence N 44° 16' W a distance of 145.0 feet to a point; thence N 13° 26' E a distance of 18.68 feet to a point; thence N 20° 03' W a distance of 117.45 feet to a point; thence N 81° 11' E a distance of 110.34 feet to a point; thence S 58° 30' E a distance of 150.0 feet to a point; thence S 0° 02' 30" W a distance of 152.0 feet to the place of beginning and containing 0.93 acres more or less.

Certificate:

I, Quinton E. Daniel, a registered professional engineer and land surveyor in the State of New Mexico, do hereby certify that the foregoing map was prepared from field notes of an actual survey made by me or under my supervision, and that the same is true and correct to the best of my knowledge and belief.

Quinton E. Daniel
Licence No. 1359

BOOK 251 PAGE 233

STATE OF NEW MEXICO
OTERO COUNTY
FILED FOR RECORD IN MY OFFICE
This 18 day of March 59
At 9:45 o'clock A. M. and duly recorded
in Book No.
the records of Otero County, New Mexico
Margaret D. Sanchez
County Clerk, Otero County, New Mexico
By Ginger Yearley

Bk 6 Pg 1

ROLLAND TRACT

DANIEL ENGINEERING CO.
1015 OREGON AVE. PHONE HE 7-0340
ALAMOGORDO NEW MEXICO

SCALE: NOTED | DATE: MAR. 1959 | BY: K. J. | JOB NO. 1471