SECTION 1-36 TOWNSHIP 27 RANGE 8 RESURVEY

BK 6 PG 10

TOWNSHIP 27 NORTH, RANGE 8 WEST OF THE NEW MEXICO PRINCIPAL MERIDIAN, NEW MEXICO.

DEPENDENT RESURVEY

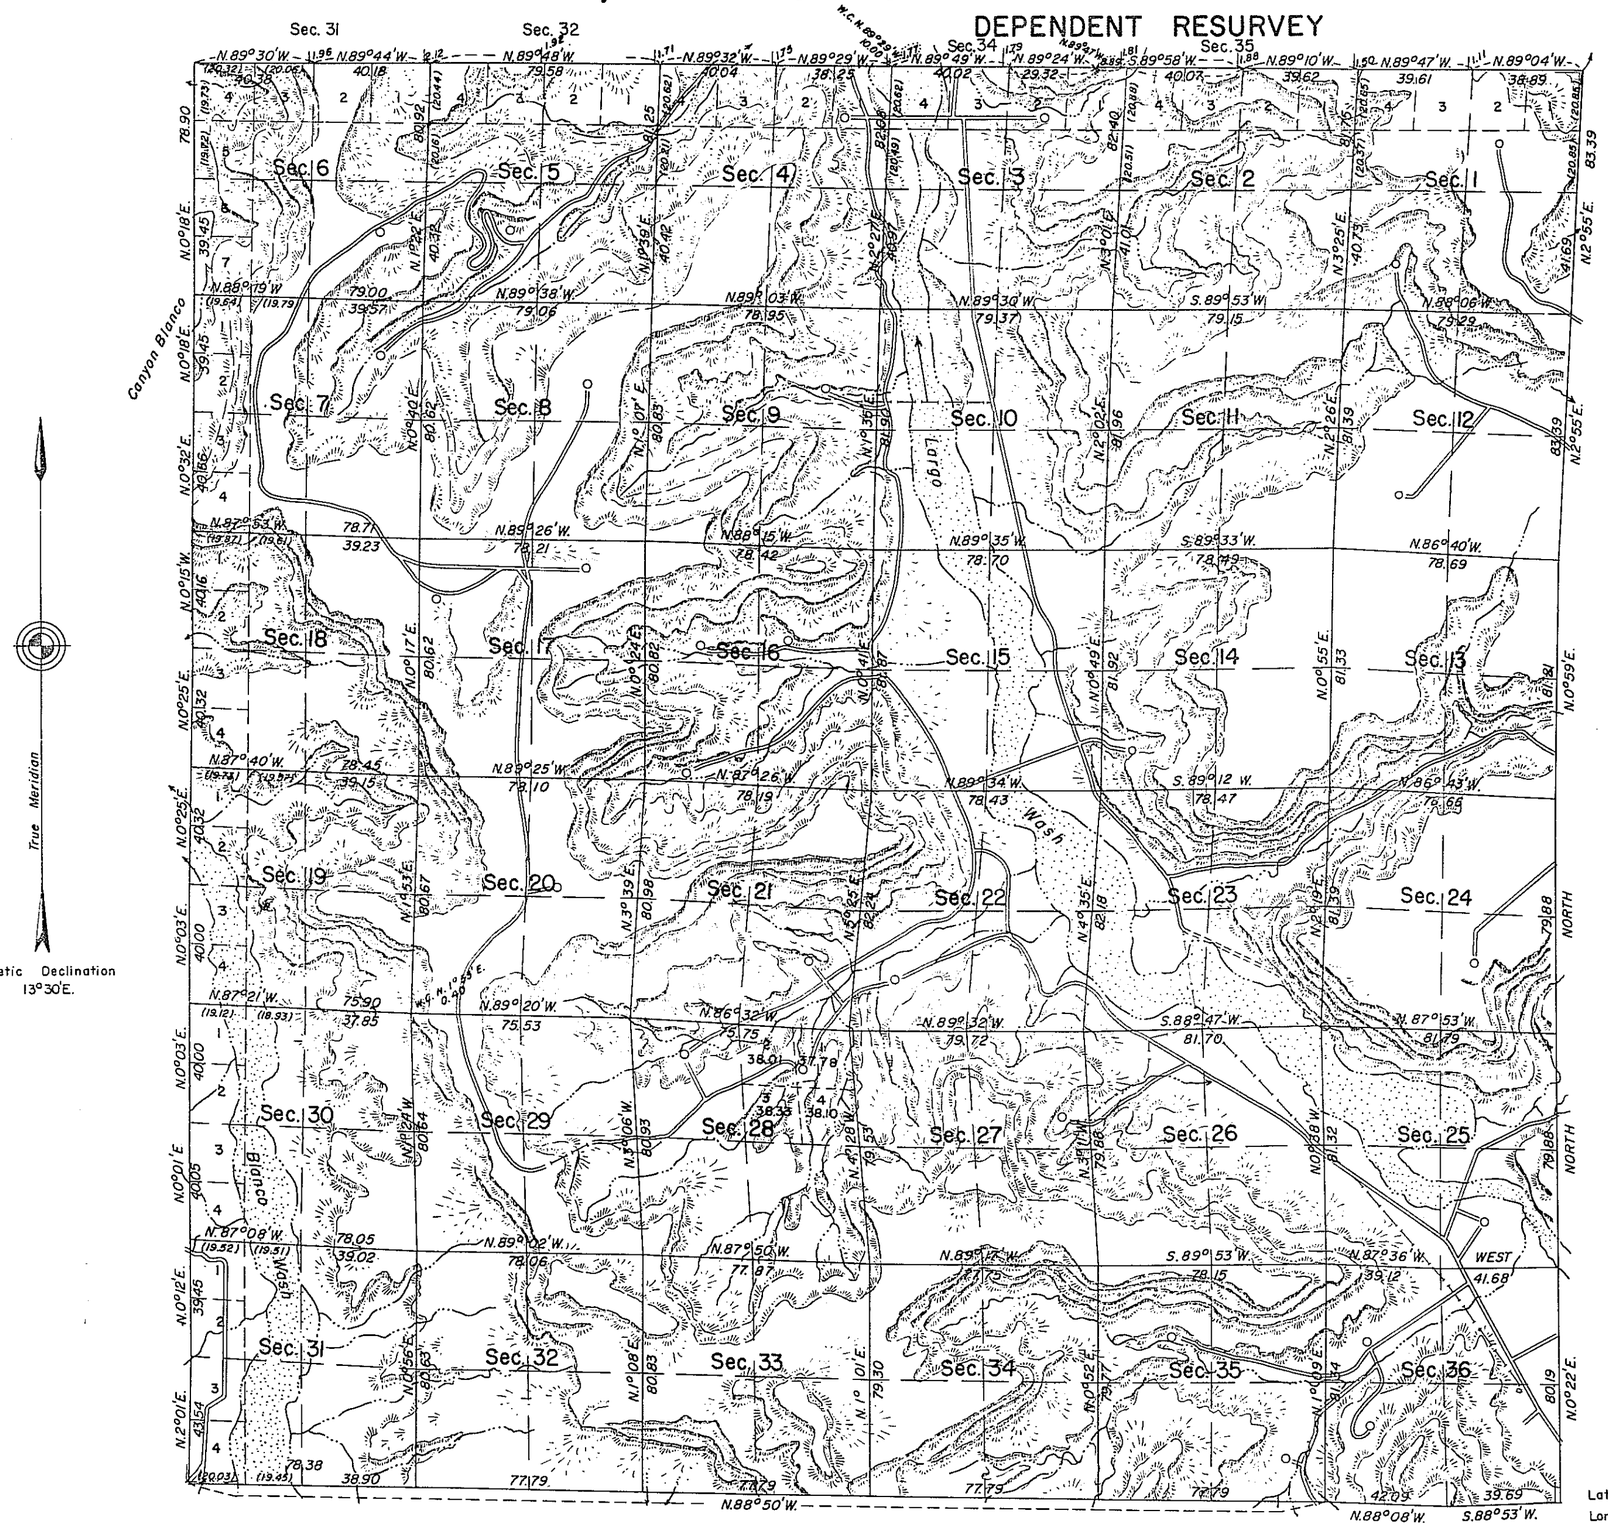

Total area resurveyed: 23,050.52 acres

This plat represents a resurvey of the south boundary and the subdivisional lines, with a partial retracement of the north boundary of T. 27 N., R. 8 W. of the New Mexico Principal Meridian, New Mexico, designed to restore the corners in their original locations according to the best available evidence. The lottings and areas are as shown upon the plat approved November 4, 1882, except as shown hereon.

The west boundary was resurveyed by W. G. Hall in 1947. The east boundary was resurveyed by C. E. Bilbray in 1955. The north boundary was resurveyed by L. S. Miller in 1916. History of previous surveys is set forth in the field note record.

Topography within the sections is based upon aerial photography coordinated to section line control

As shown hereon, a portion of the north boundary, the subdivisional lines, and the south boundary were resurveyed by Jack C. Means, May 3, 1955 to July 26, 1955, under Special Instructions dated November 1, 1941 for Group 498, New Mexico.

UNITED STATES DEPARTMENT OF THE INTERIOR
BUREAU OF LAND MANAGEMENT
Washington, D. C. June 1, 1959

This plat is strictly conformable to the approved field notes, and the survey, having been correctly executed in accordance with the requirements of law and the regulations of this Bureau, is hereby accepted.

For the Director

Earl G. Harrington

Cadastral Engineering Staff Officer

BOOK 251 PAGE 241

O.E.M.

58162