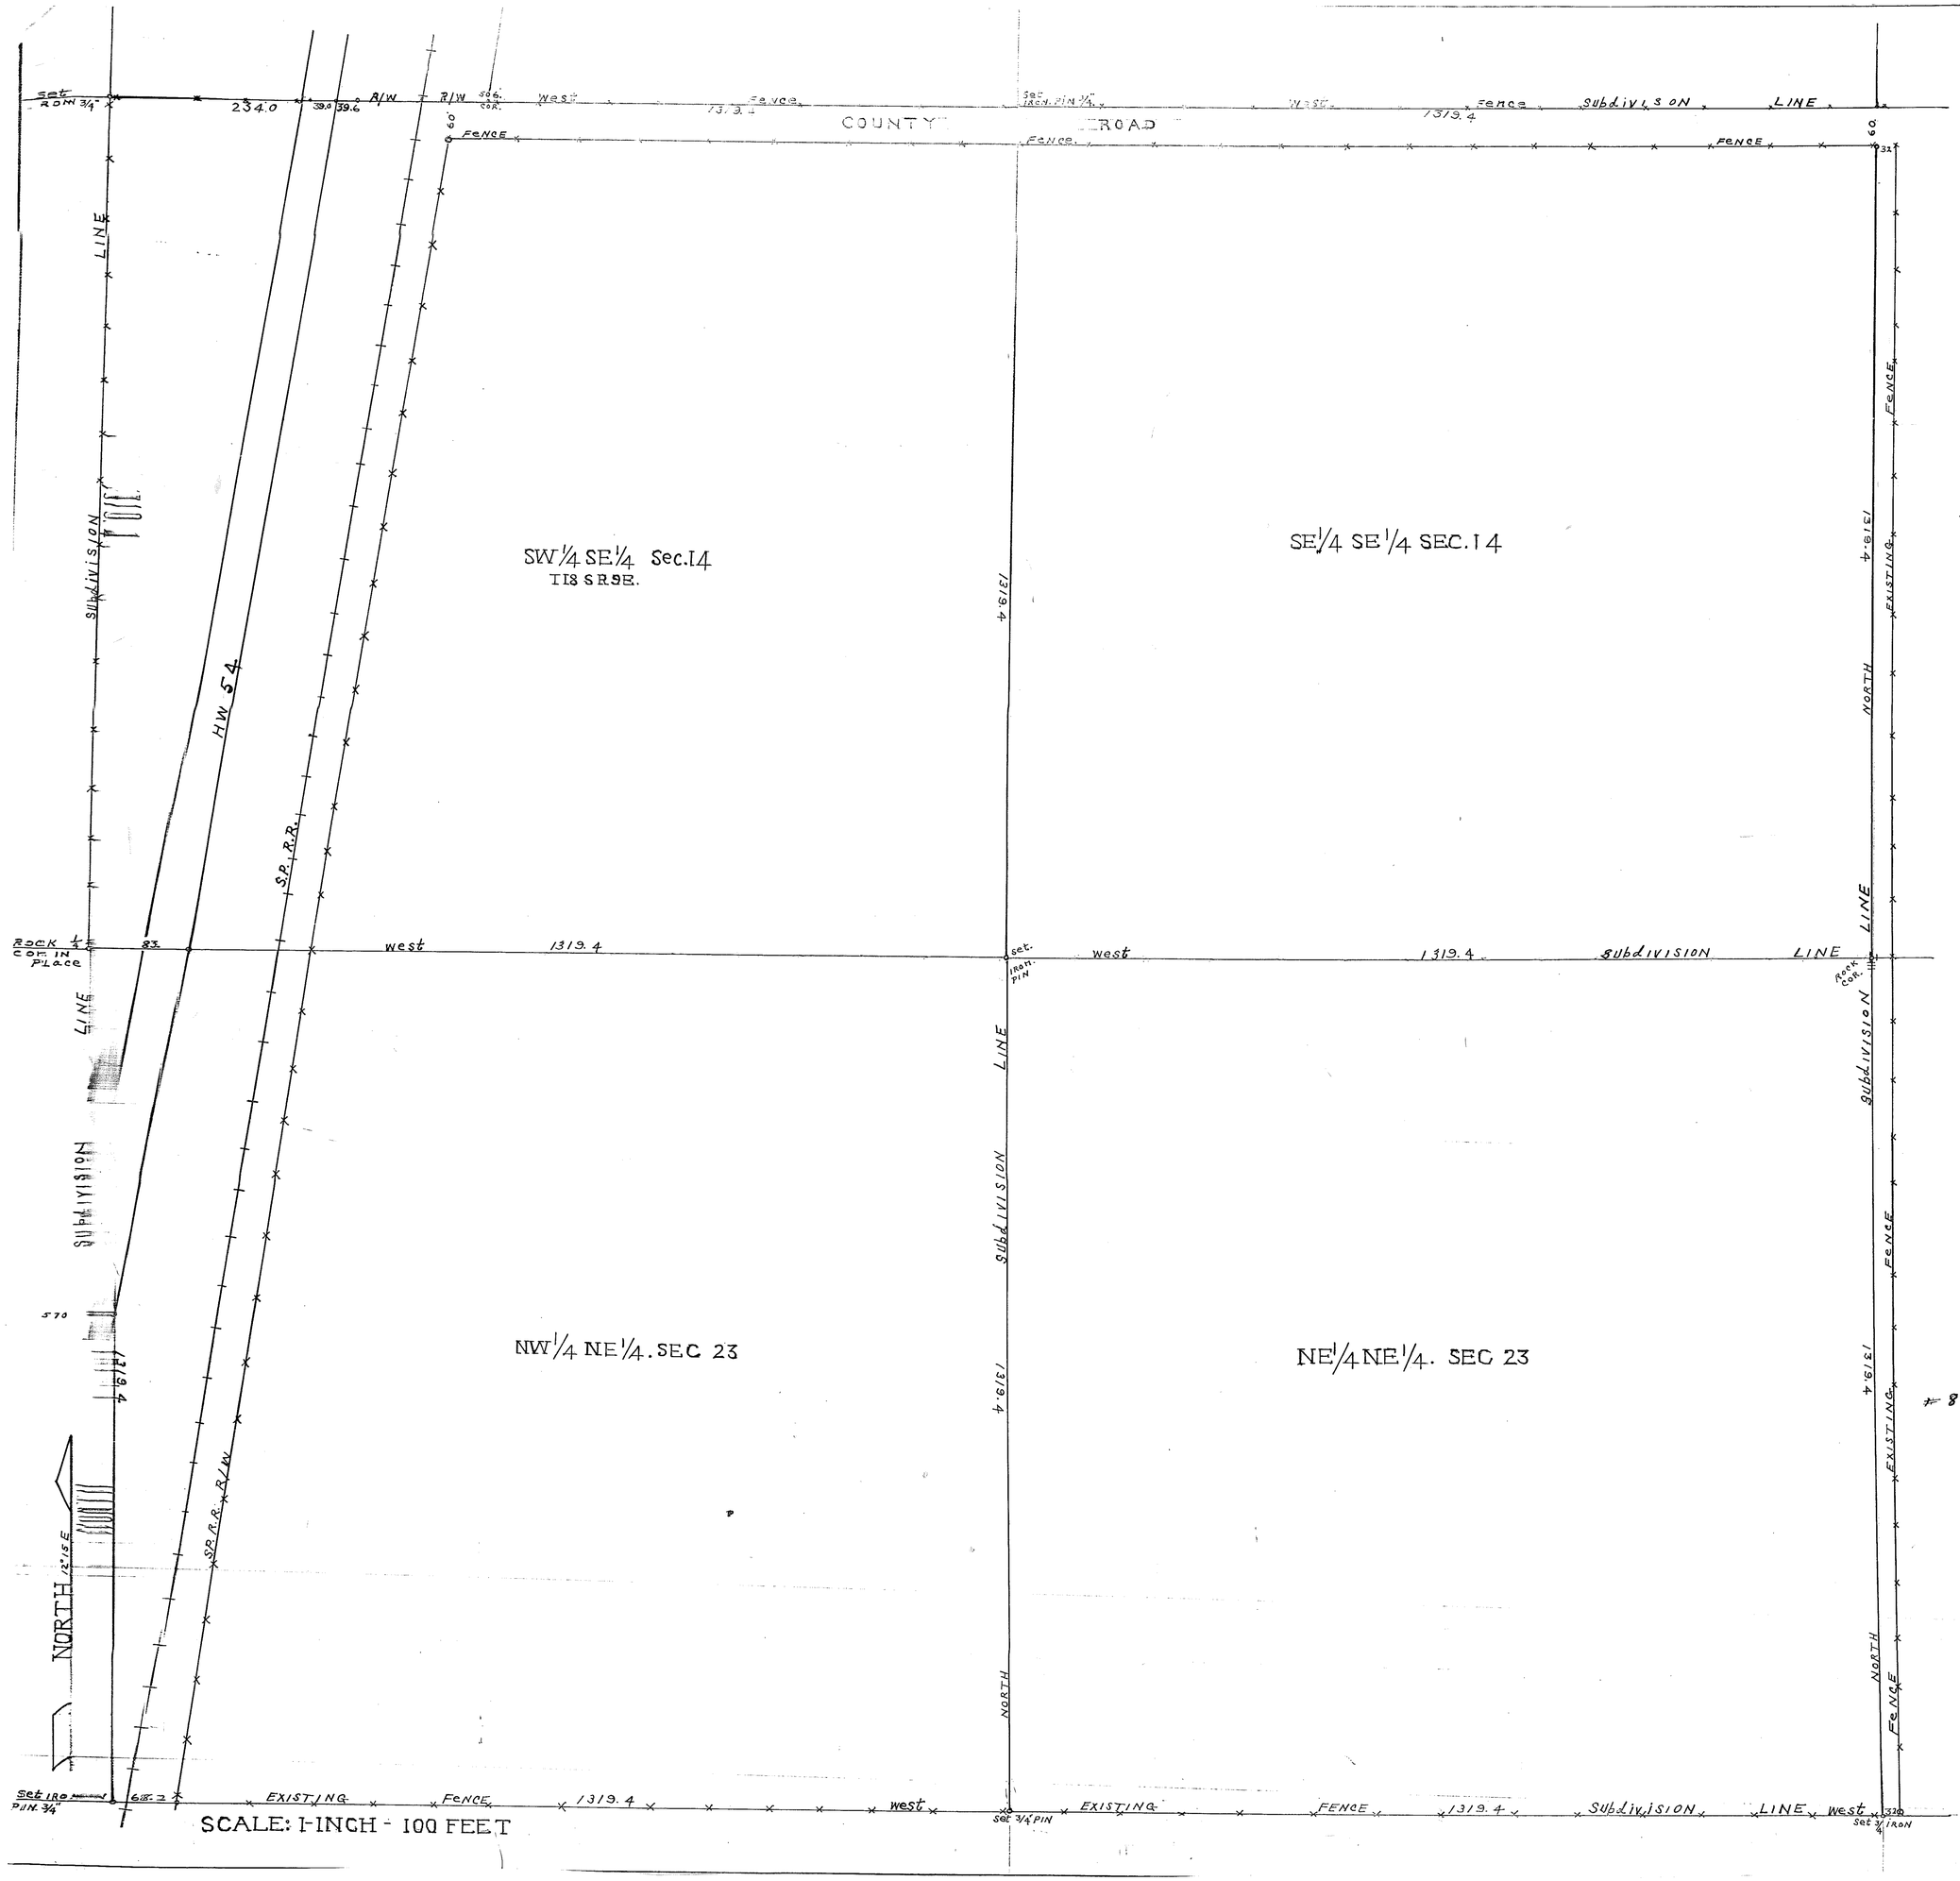

OWNER

R. C. STINNETT

SW¼SE¼, SECTION 14,
NW¼NE¼, SECTION 23,
NE¼NE¼, SECTION 23,
T. 18 S., R. 9 E., NMPM

SURVEYORS' CERTIFICATE

THIS IS TO CERTIFY THAT I AM A REGISTERED LAND SURVEYOR AND HAVE PREPARED THIS MAP FROM ACTUAL SURVEYS AND FIELD NOTES MADE BY ME OR UNDER MY DIRECTION AND THAT THE SAME IS TRUE AND CORRECT TO THE BEST OF MY KNOWLEDGE AND BELIEF.

T. B. Longwell
T. B. LONGWELL
REGISTERED LAND SURVEYOR
NEW MEXICO LICENSE NO. 1226

R.C. STINNETT
BK 6 PG 23

8863

STATE OF NEW MEXICO }
COUNTY OF OTERO } SS

FILED FOR RECORD IN THE OFFICE OF THE COUNTY CLERK OF OTERO NEW MEXICO, THIS 23rd DAY OF August, 1957, AT 11:20 A. M.

Margaret D. C
OTERO COUNTY CLERK
BY Ruth Ro
DEPUTY

RECEPTION NO. 8863

Bk 6 Pg 23