ALAMOGORDO ~ CEMETERY
ALAMOGORDO, NEW MEXICO —
PREPARED BY
UNITED ENGINEERING COMPANY
NOVEMBER, 1951

STATE OF NEW MEXICO }
COUNTY OF OTERO } SS
CITY OF ALAMOGORDO }

DEDICATION CERTIFICATE

KNOW ALL MEN BY THESE PRESENTS that the undersigned, being the owner and proprietor of certain real estate, which was formerly described as follows, to wit:

Blocks One (1), Four (4), Five (5), Ten (10), Eleven (11), Twelve (12), Thirteen (13), Twenty (20), Twenty-one (21), Twenty-two (22), Twenty-three (23), Twenty-four (24), and Twenty-five (25),

and desiring to resubdivide the said property, has caused the foregoing map to be prepared and filed.

This map or plat and the property herein described shall be subject to the same restrictions and reservations as set out in the dedication certificate of the original map of Alamo Cemetery, Otero County, New Mexico, filed in the office of a Recorder of Otero County, New Mexico, on the 30th day of April, A.D. 1900.

Walter S. Mullins
Mayor

ATTEST:
CLERK

STATE OF NEW MEXICO }
COUNTY OF OTERO } SS

On this 15 day of May, 1952, before me personally appeared Walter S. Mullins, to me personally known, who being by me duly sworn, did say that he is Mayor of the City of Alamogordo, a municipal corporation organized under the laws of the State of New Mexico, and that the seal affixed to said instrument is the corporate seal of said corporation, and that said instrument was signed and sealed in behalf of said corporation, by authority of its Board of Commissioners, and said Walter S. Mullins acknowledged said instrument to be the free act and deed of said corporation.

Witness my hand and seal on this day and year last above written.

Lela Charles
Notary Public

My Commission Expires: Aug. 19, 1955.

#64028

Filed for Record in the office of the County Clerk and Recorder of the County of Otero, New Mexico, this 17th day of May A.D. 1952

Lucille Alexander
County Clerk

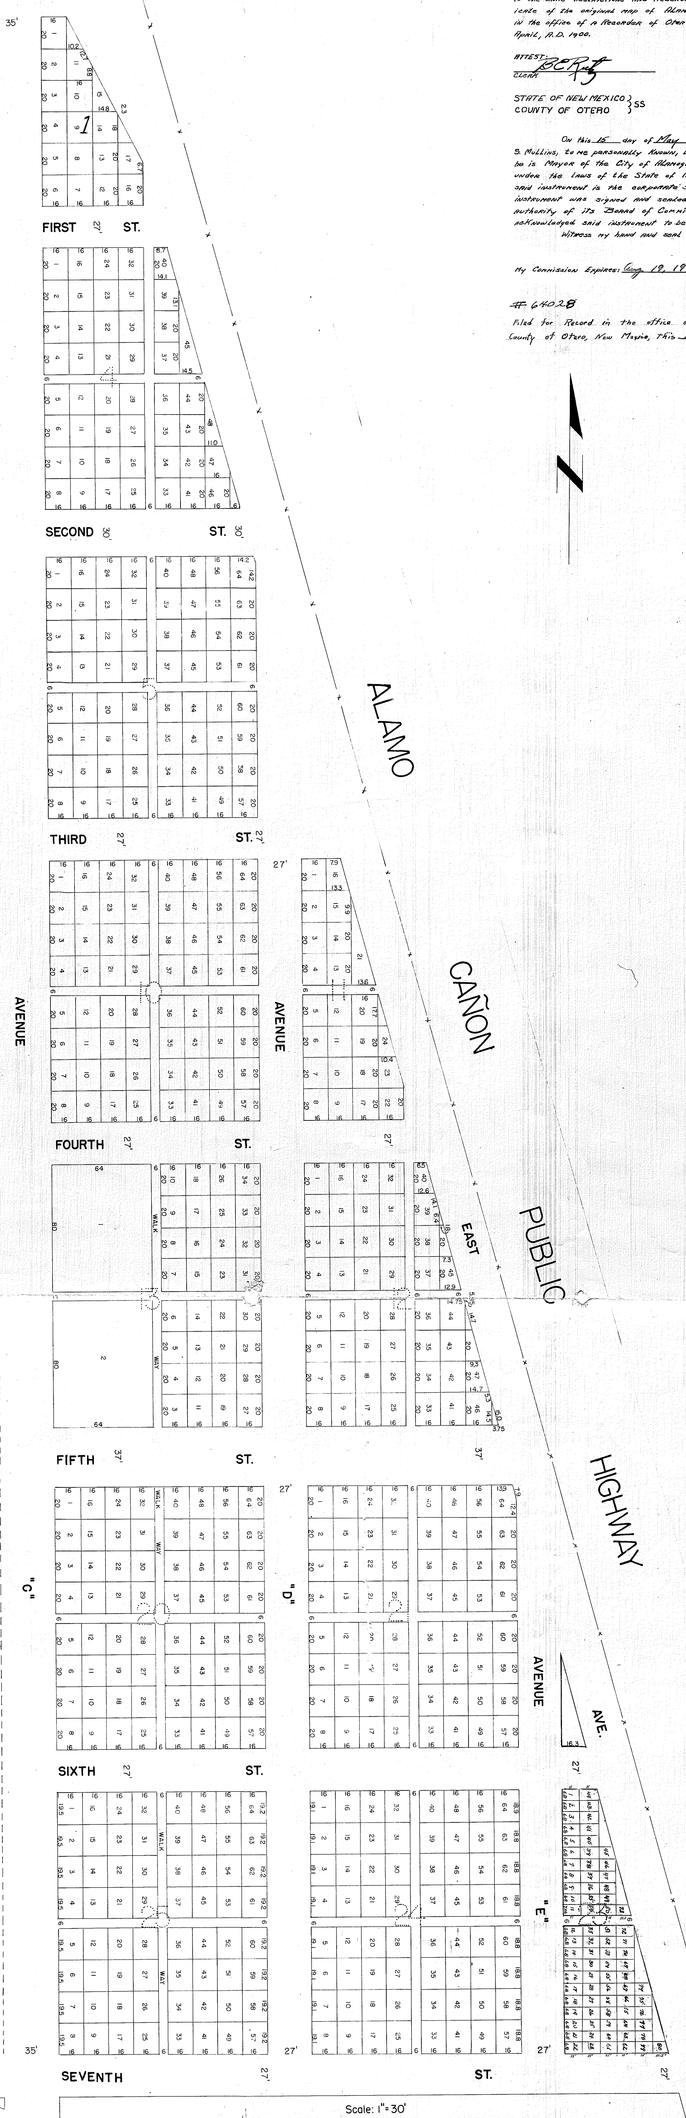

BK 7 PG 10