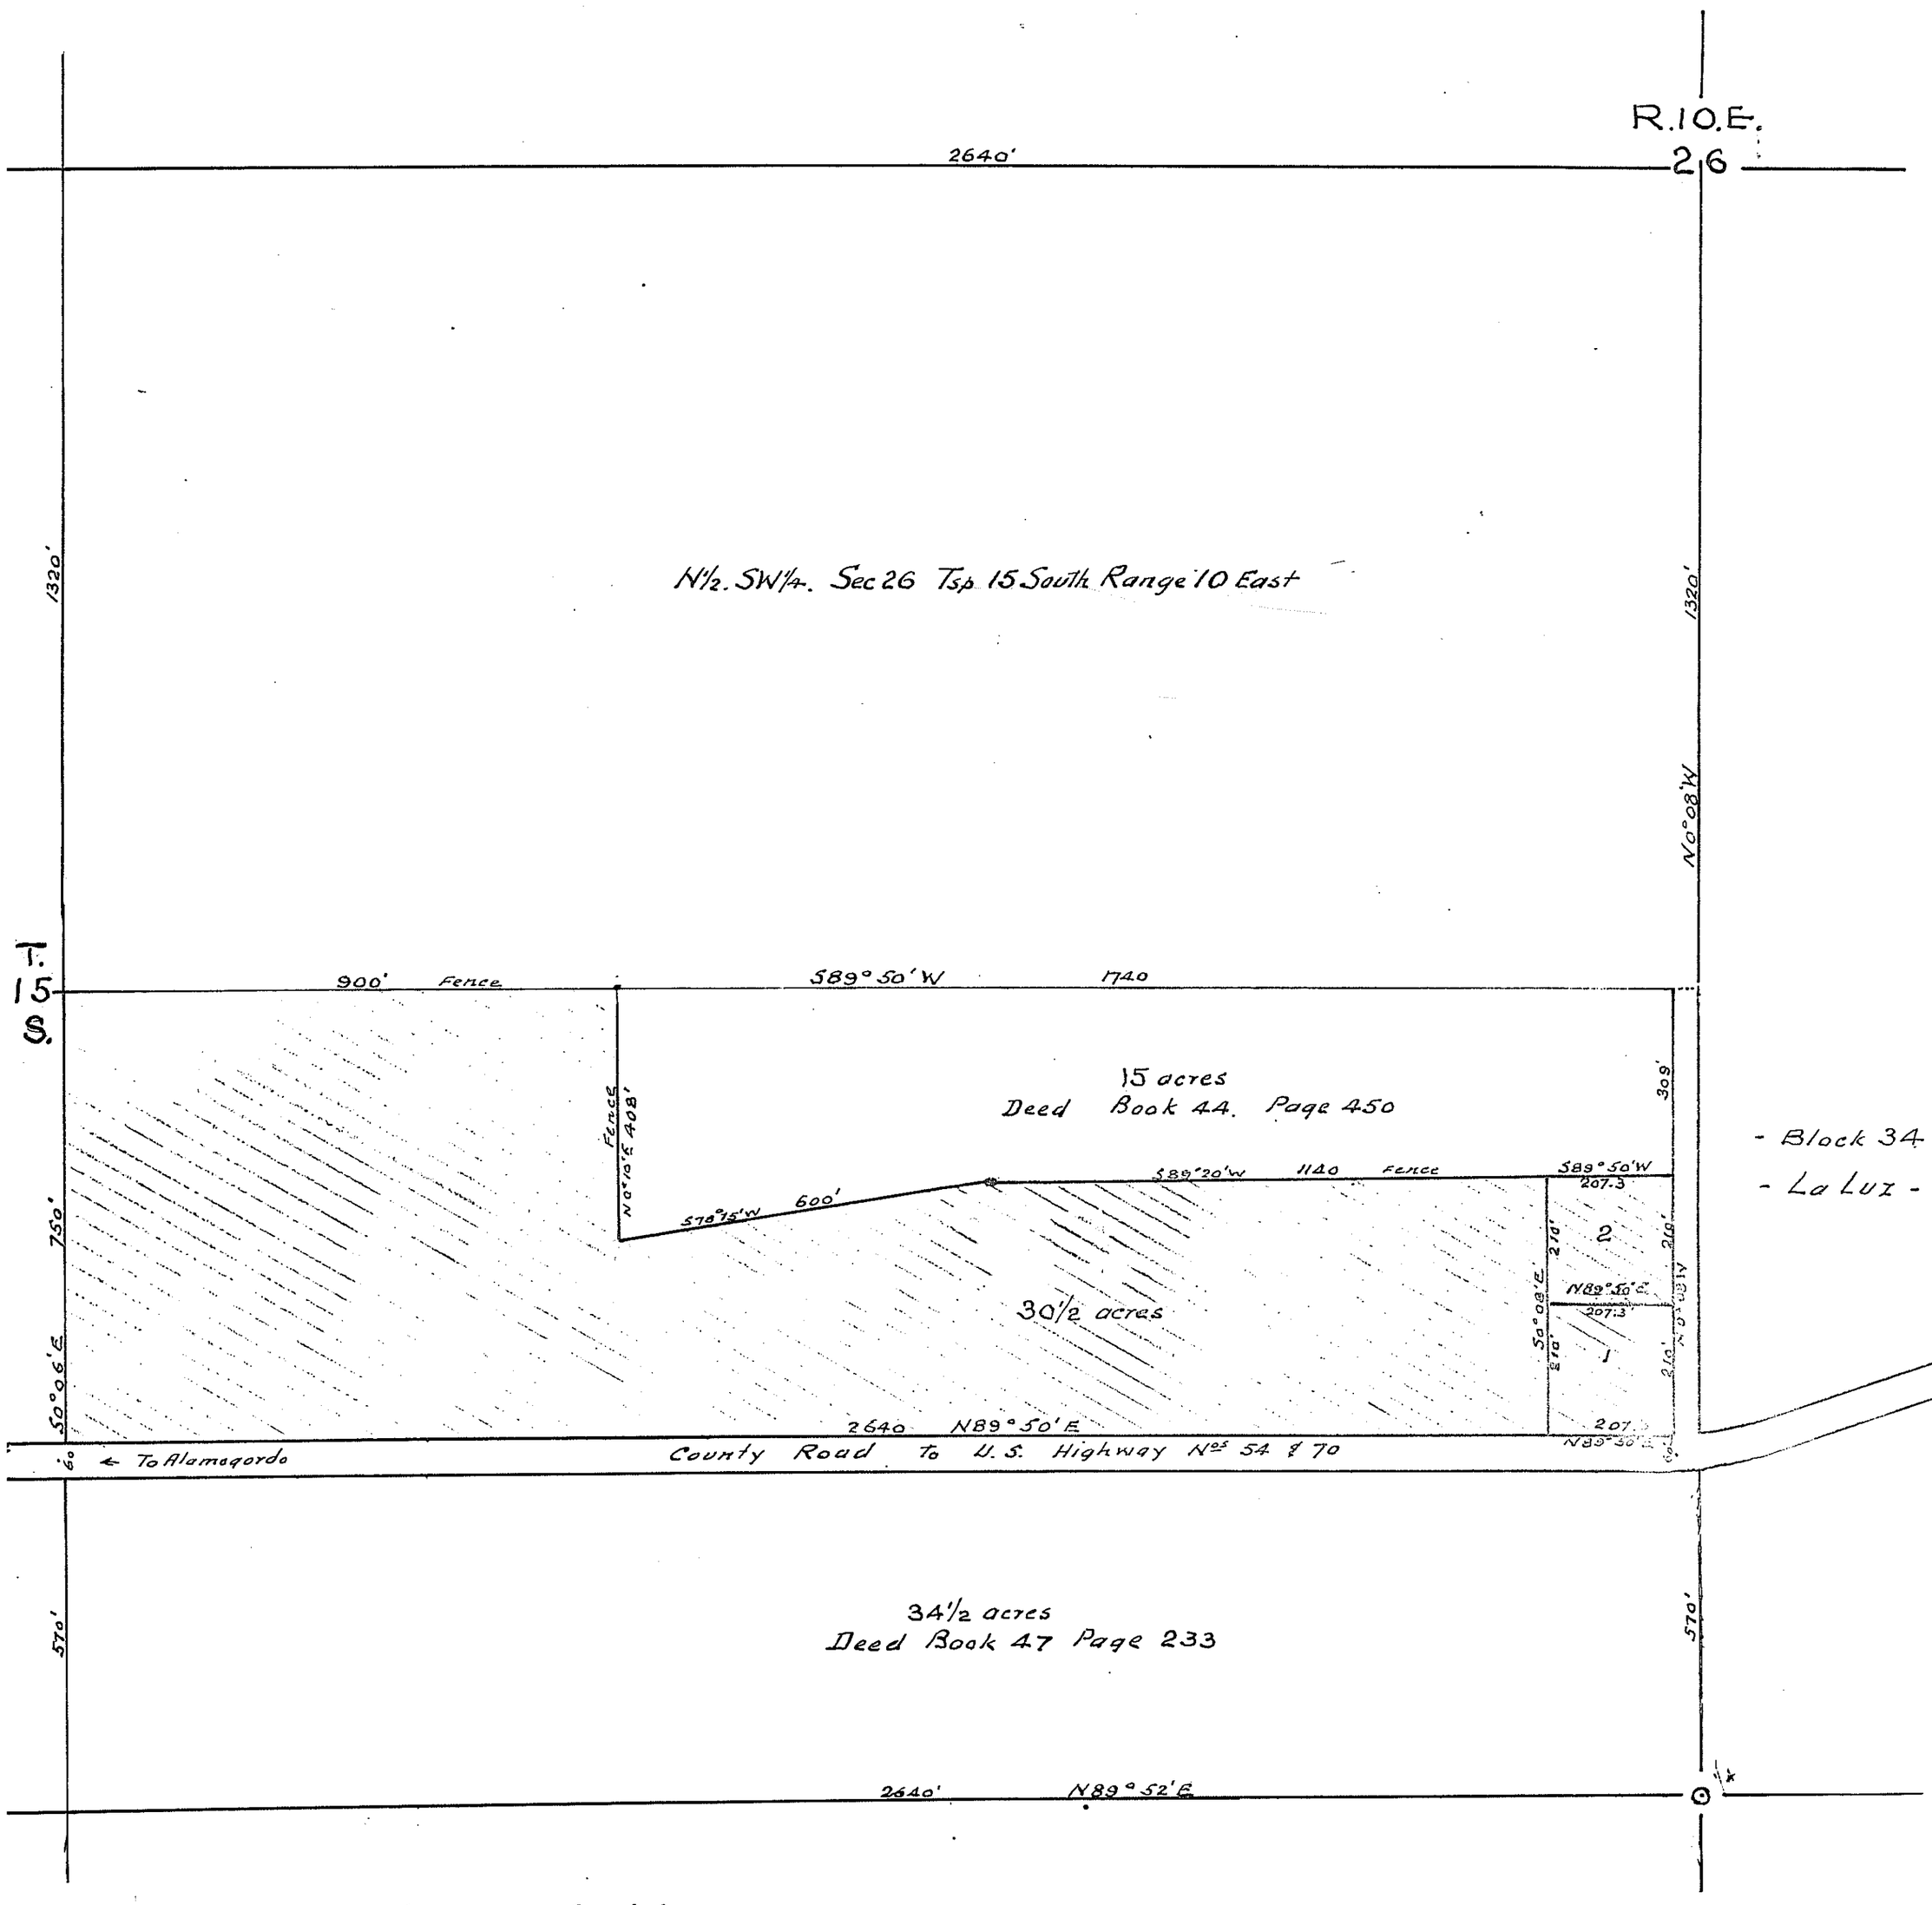

SECTION 26 TOWNSHIP 15 RANGE 10

BK 9 PG 2

Surveyors Certificate

State of New Mexico } S.S.
County of Otero }

I. B.E.Dawson; being first sworn upon my oath, state that I am the registered professional land surveyor, who made this plat of a parcel of land in the S½ SW¼ of Section. 26. Township. 15. South. of. Range. 10. East, owned by Winnie. Mae. Blevins, La.Luz. N.M. and was prepared by me from deeds, G.L.O maps, and from field notes of actual surveys made by me and under my direction and that the same are true and correct to the best of my knowledge and belief

B.E.Dawson
Reg. Prof. Land surveyor

License No 109

Subscribed and sworn to before me this 24th day of August 1953. A.D.

Carol F. Johnson
Notary Public

My commission expires June 8, 1956