TOWNSHIP 21 SOUTH, RANGE 17 EAST OF THE NEW MEXICO PRINCIPAL MERIDIAN, NEW MEXICO

SUPPLEMENTAL PLAT

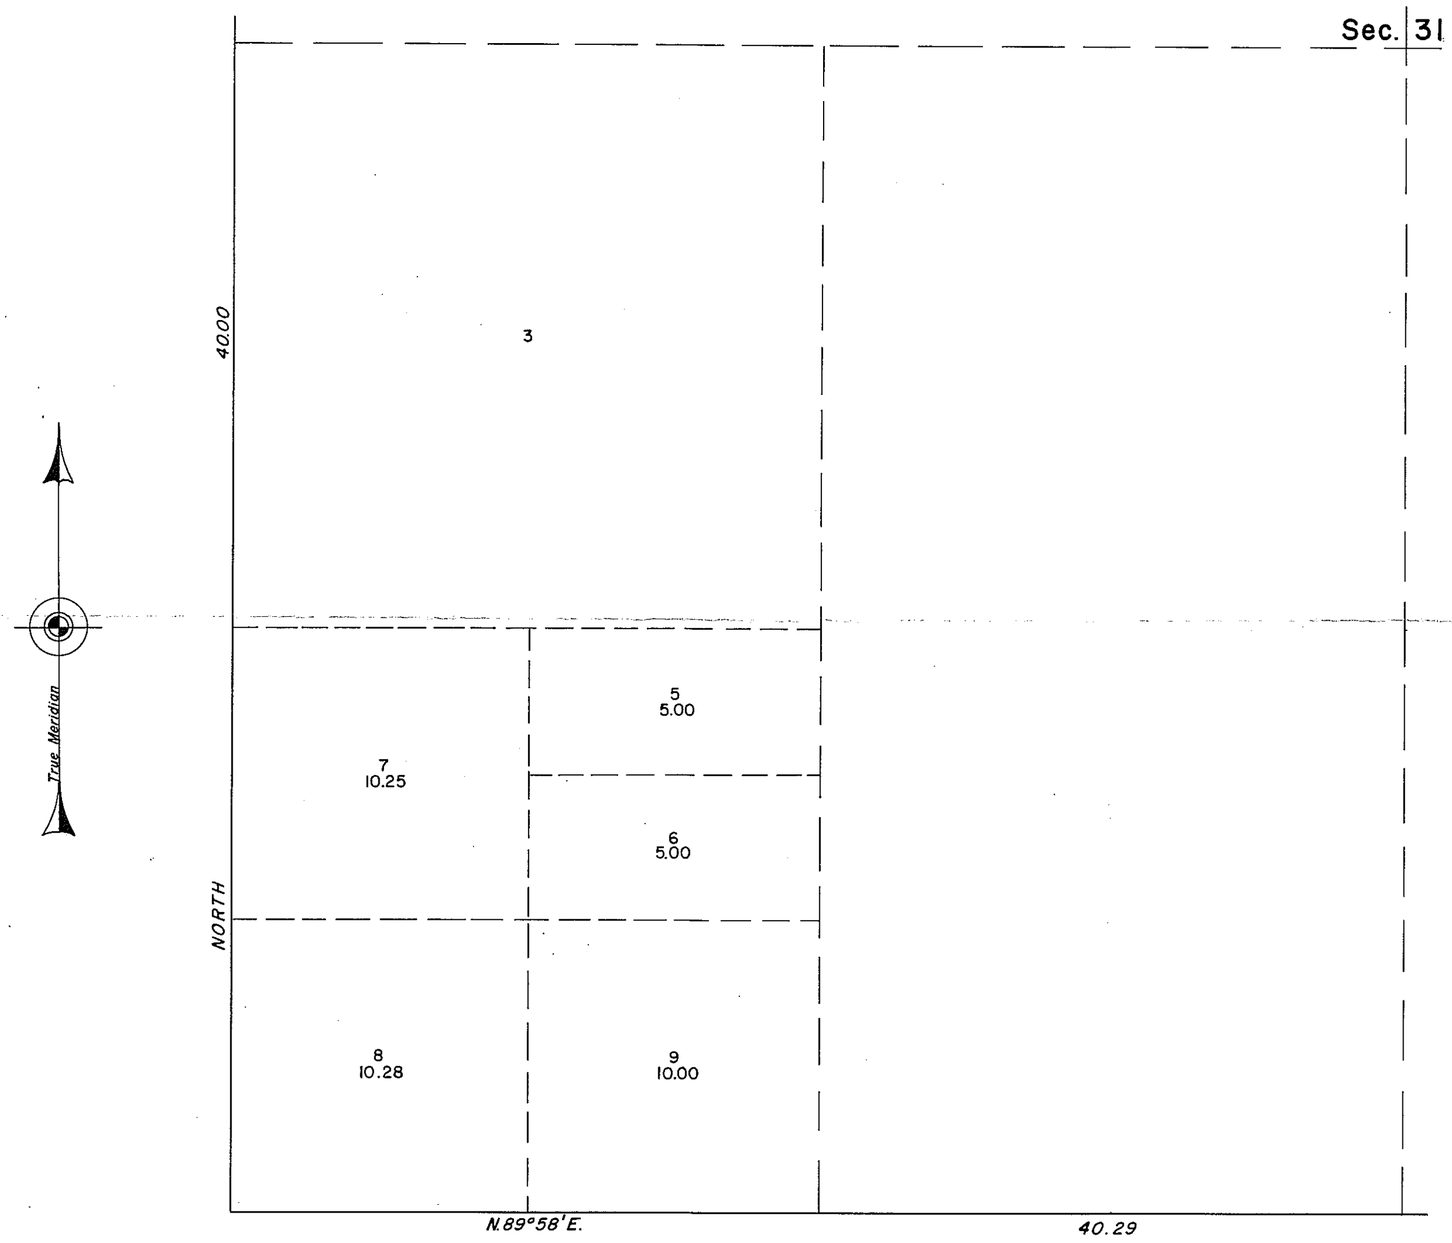

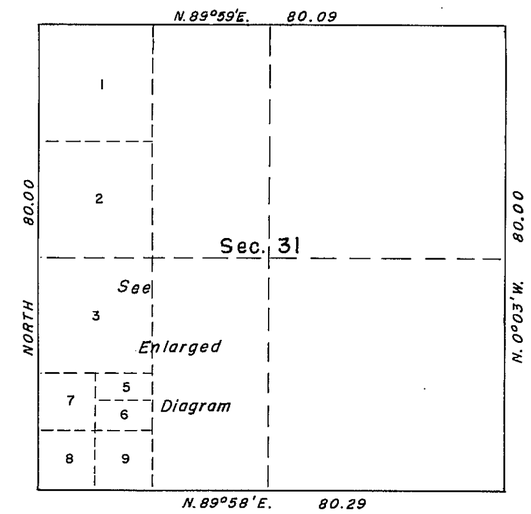

0 5 10 20 40
Scale in Chains

This supplemental plat of section 31, T. 21 S., R. 17 E., New Mexico Principal Meridian, New Mexico, showing amended lottings in original lot 4 is based on the township plat accepted August 25, 1926.

This plat is provided by the Bureau of Land Management for the official use of the County Clerk of Otero County, New Mexico.

UNITED STATES DEPARTMENT OF THE INTERIOR
BUREAU OF LAND MANAGEMENT
Washington, D. C. October 8, 1963

This plat, showing amended lottings, is based upon the official records, and having been correctly prepared in accordance with the regulations, is hereby accepted.

For the Director

Clark I. Gumm

Acting Chief, Division of Engineering

0 1 2 3 4 8
Scale in Chains

STATE OF NEW MEXICO }SS.
OTERO COUNTY
FILED FOR RECORD IN MY OFFICE
This 13 day of February 1964
At 9:00 o'clock A. M. and duly recorded
in Book No. 10 Page 1 of
the records of Otero County, New Mexico.
Ruth Roberts
County Clerk, Otero County, New Mexico
By ..... Deputy

#43095

Bk 10 Pg 1