# PLAT OF SURVEY

# AREA PROPOSED FOR ANNEXATION

ALAMOGORDO, OTERO COUNTY, NEW MEXICO

## DESCRIPTION

A CERTAIN TRACT OF LAND SITUATE IN THE NORTHWEST QUARTER OF THE NORTHEAST QUARTER (NW¼NE¼) OF SECTION 10, T 17 S, R 9 E, N.M.P.M., OTERO COUNTY, NEW MEXICO, BEING MORE PARTICULARLY DESCRIBED AS FOLLOWS: BEGINNING AT A POINT ON THE EAST LINE OF SAID NW¼NE¼, WHICH POINT BEARS N 0° 08' W 61.06 FEET FROM THE SOUTHEAST CORNER OF SAID NW¼NE¼; THENCE, N 0° 08' W ALONG SAID EAST LINE 714.76 FEET TO A POINT ON THE SOUTHERLY RIGHT OF WAY LINE OF U. S. HIGHWAY NO. 70 & 82; THENCE, S 64° 29' W 306.30 FEET ALONG SAID RIGHT OF WAY LINE; THENCE, S 25° 31' E 645.76 FEET TO THE POINT OF BEGINNING, CONTAINING 2.27 ACRES, MORE OR LESS.

## CERTIFICATE OF SURVEY

I, JAMES H. THOMPSON, A DULY QUALIFIED LAND SURVEYOR, LICENSED UNDER THE LAWS OF THE STATE OF NEW MEXICO, DO HEREBY CERTIFY THAT THE MAP OR PLAT HEREON DEPICTED, WAS PREPARED FROM FIELD NOTES OF AN ACTUAL SURVEY MADE BY ME OR UNDER MY DIRECTION, AND THAT THE SAME IS TRUE AND CORRECT TO THE BEST OF MY KNOWLEDGE AND BELIEF.

N. M. REGISTRATION NO. 1695

OCTOBER 27, 1964

James H. Thompson

#47274
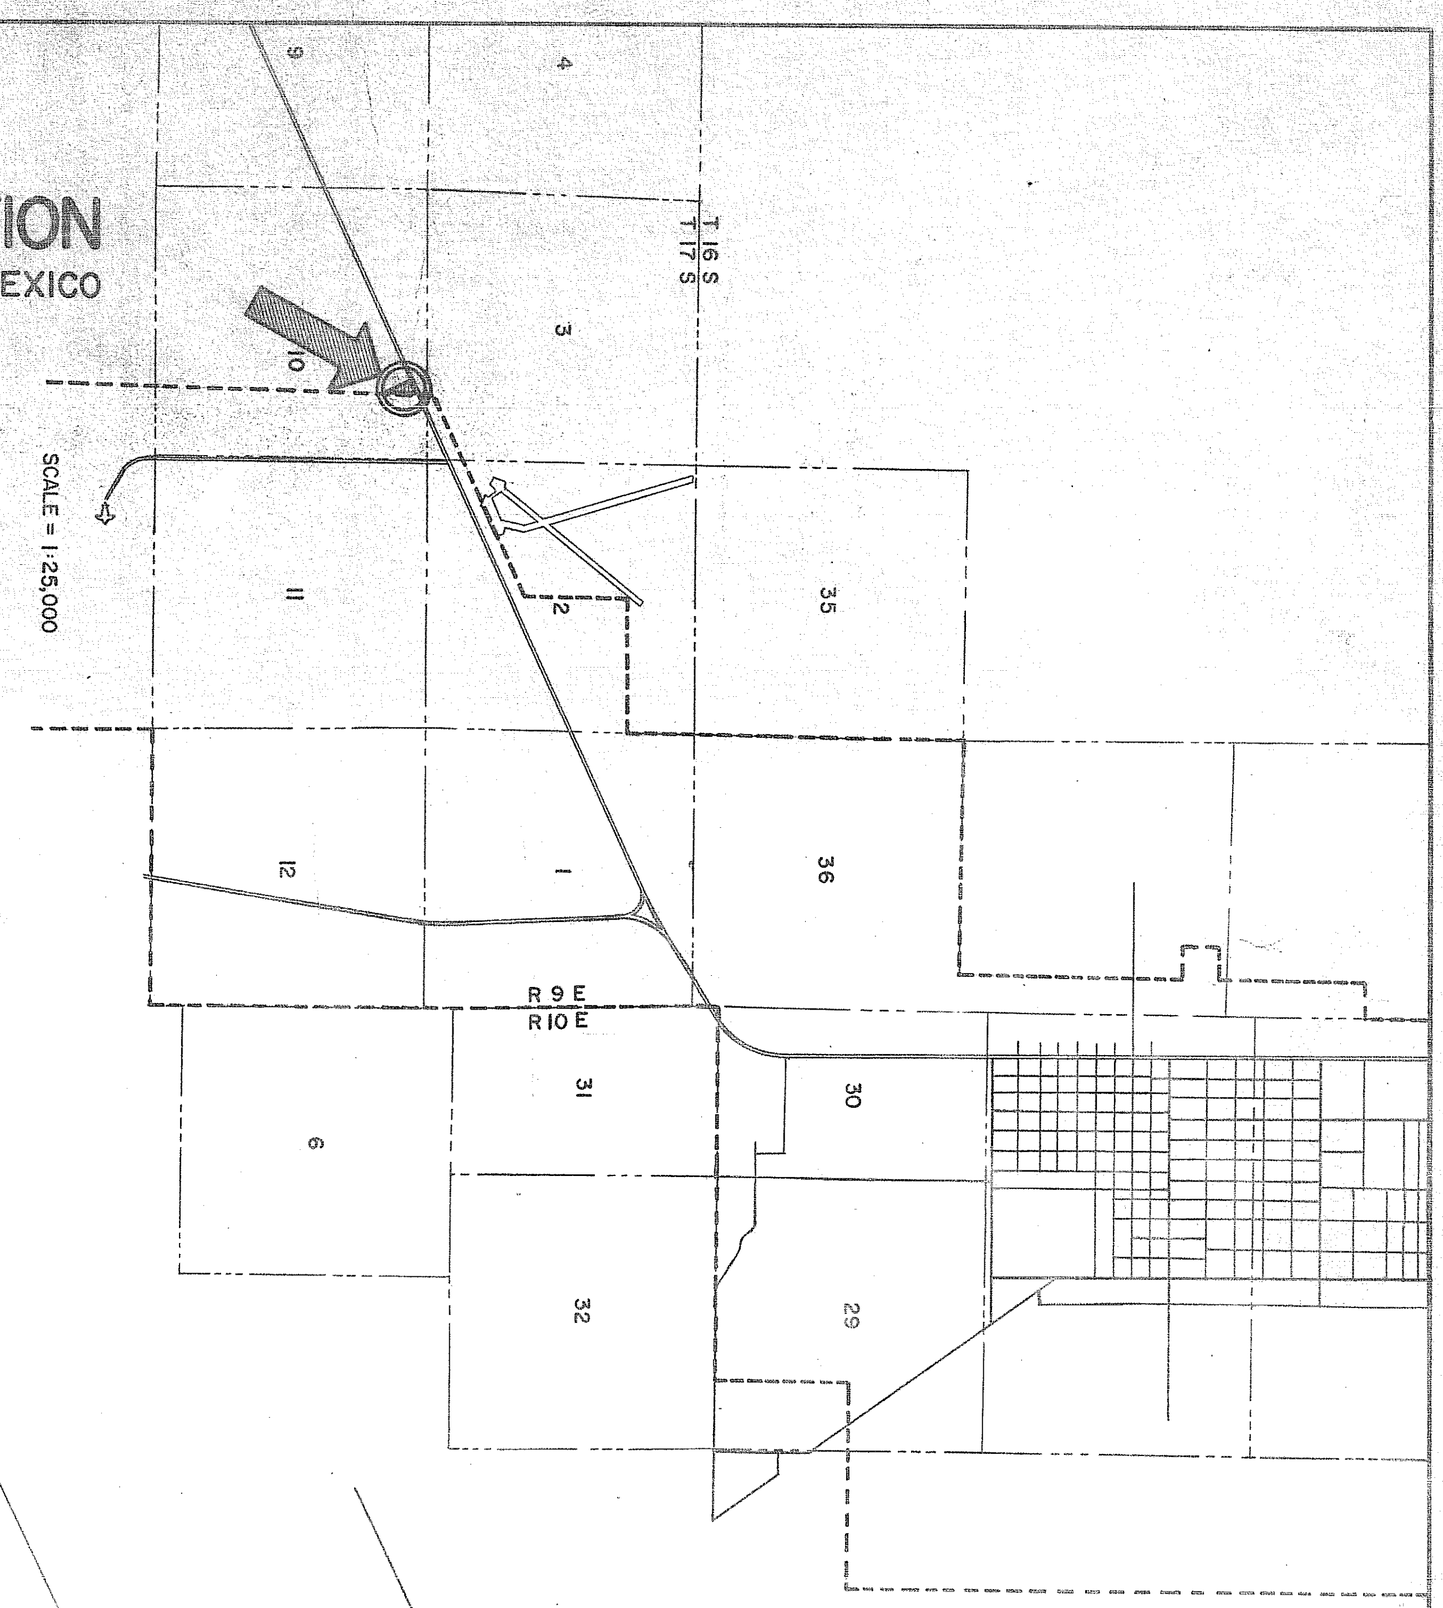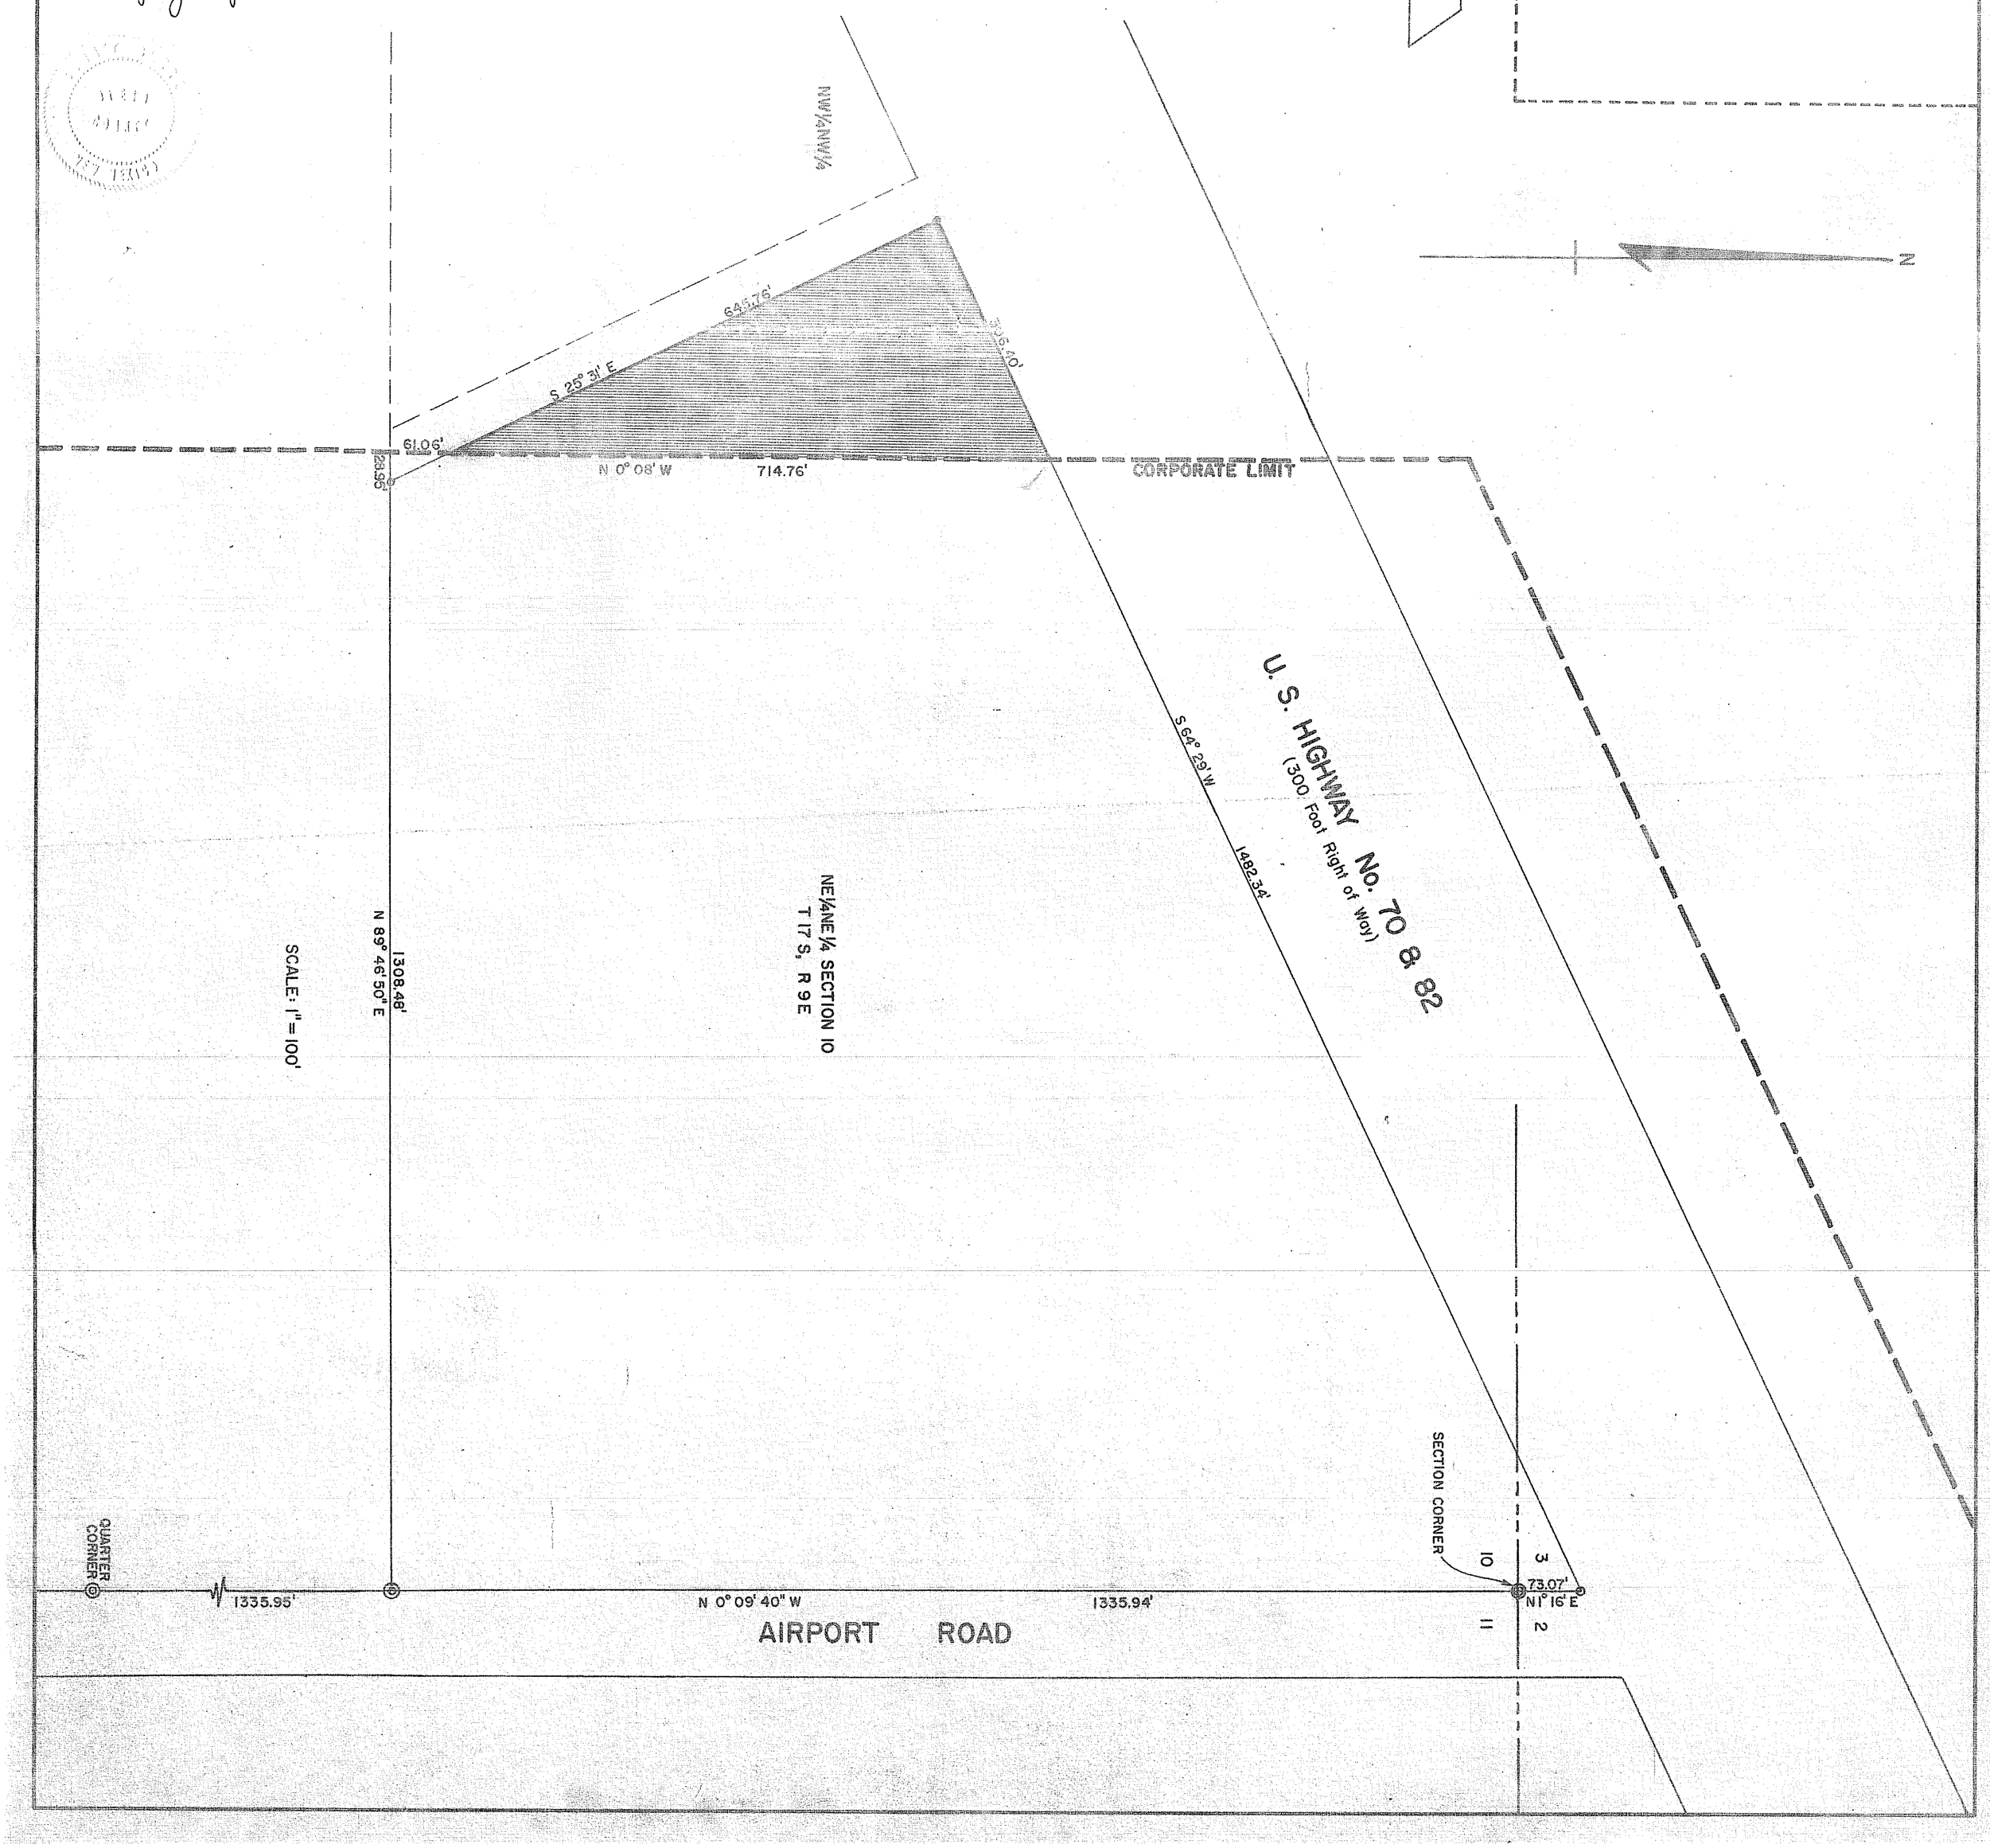
STATE OF NEW MEXICO
OTERO COUNTY } SS.
FILED FOR RECORD IN MY OFFICE
This 9 day of Nov 1964
At 1:35 o'clock P. M. and duly recorded
in Book No. 10 Page 15-16 of
the records of Otero County, New Mexico.
Ruth Roberts
County Clerk, Otero County, New Mexico
By Ginger Yearley Deputy