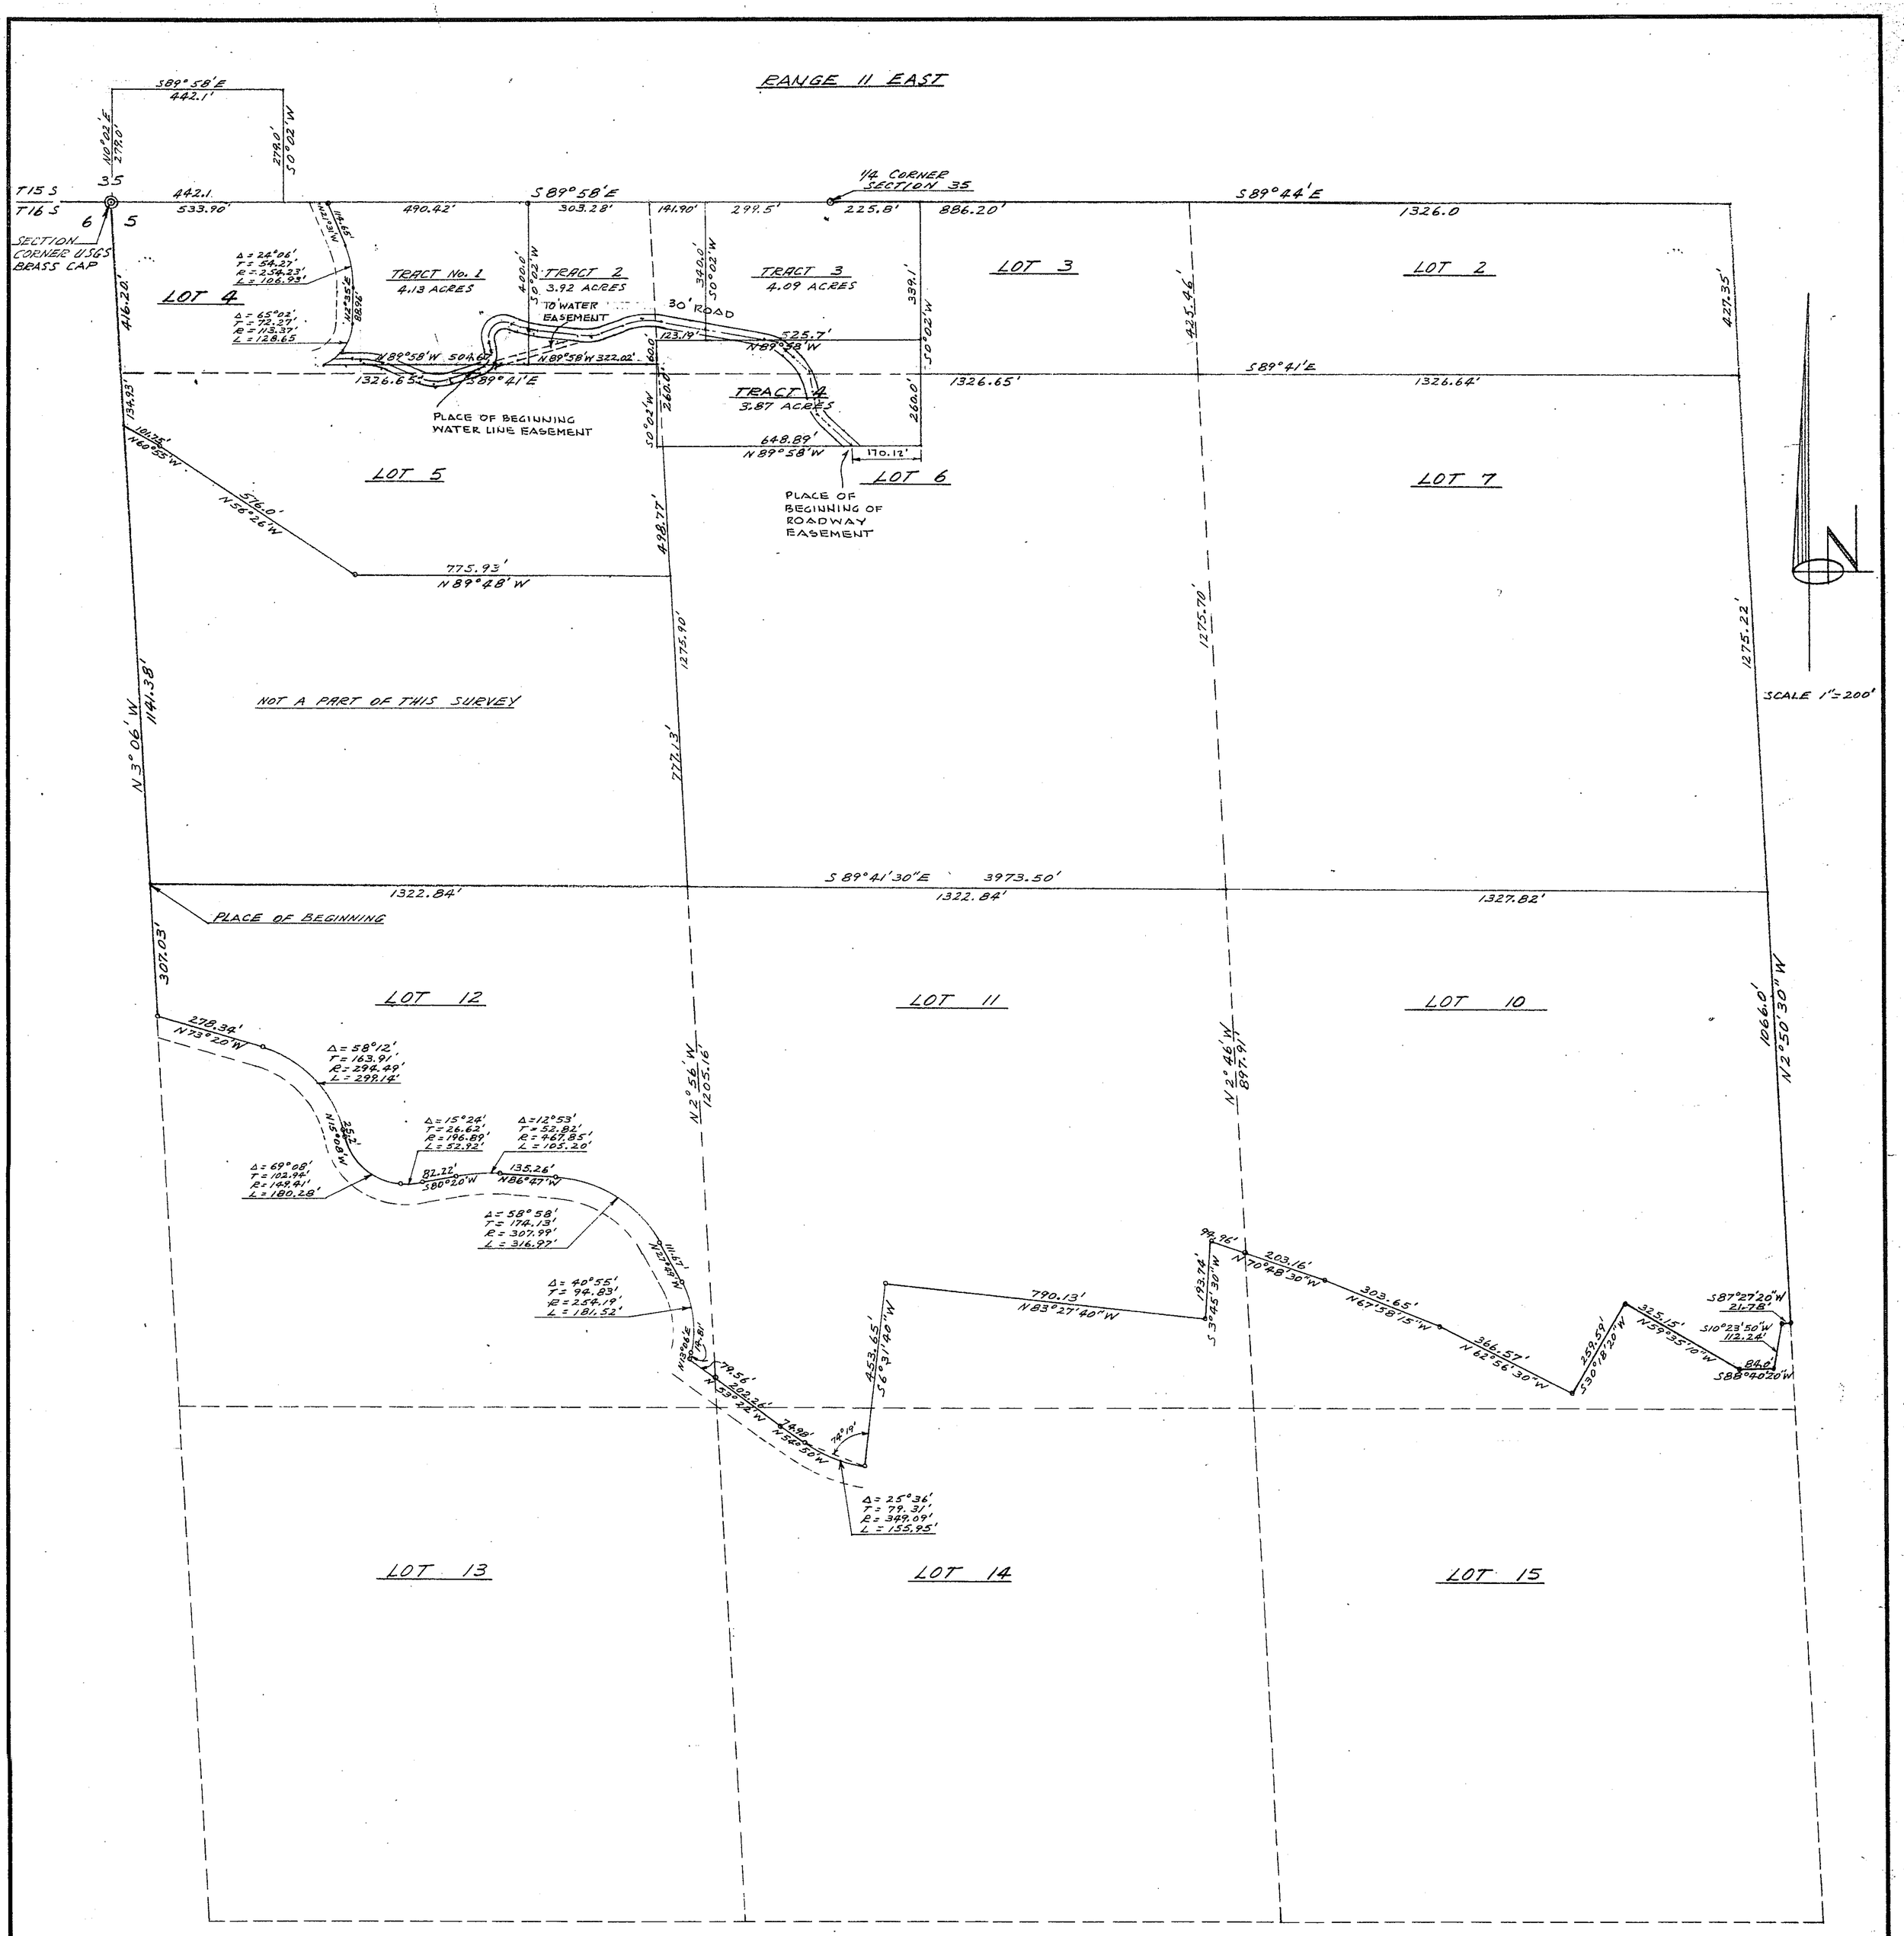

SURVEY
FOR
JOHN OLMSTED

DESCRIPTION:

A tract of land in Lots 10, 11, 12, and 14, of Section 5, T16S, R11E, NMPM, and more particularly described as follows:

Starting at the Northwest corner of said Section 5 and going S 3° 06' E along the West line of said Section 5 a distance of 1692.51 feet to the Northwest corner of said Lot 12 which is the place of beginning of the tract of land herein described; thence S 89° 41' 30" E a distance of 3973.50 feet to the Northeast corner of said Lot 10; thence S 2° 50' 30" E along the East line of said Lot 10 a distance of 1066.0 feet to the North boundary of High Rolls Subdivision; thence S 87° 27' 20" W along the North boundary of High Rolls Subdivision a distance of 21.78 feet; thence S 10° 23' 50" W along the West line of Lot 3, Block 4, of said High Rolls Subdivision (the plat of High Rolls Subdivision which is recorded in the office of the Clerk of Otero County, New Mexico, dated November 6, 1952) a distance of 112.24 feet; thence S 88° 40' 20" W a distance of 84.0 feet; thence N 59° 35' 10" W a distance of 325.15 feet; thence S 30° 18' 20" W a distance of 259.59 feet; thence N 62° 56' 30" W a distance of 366.57 feet; thence N 67° 58' 15" W a distance of 303.65 feet; thence N 70° 48' 30" W a distance of 298.12 feet; thence S 3° 45' 30" W a distance of 193.74 feet; thence N 83° 27' 40" W a distance of 790.13 feet; thence S 6° 31' 40" W a distance of 453.65 feet; thence Westerly along a curve to the right with a radius of 349.09 feet through an arc of 25° 36' an arc distance of 155.95 feet; thence N 54° 50' W a distance of 74.98 feet; thence N 53° 22' W a distance of 281.82 feet; thence N 13° 06' E a distance of 14.81 feet; thence Northerly along a curve to the left with a radius of 254.19 feet through an arc of 40° 55' an arc distance of 181.52 feet; thence N 27° 49' W a distance of 111.67 feet; thence Northwesterly along a curve to the left with a radius of 307.99 feet through an arc of 58° 58' an arc distance of 316.97 feet; thence N 86° 47' W a distance of 135.26 feet; thence Westerly along a curve to the left with a radius of 467.85 feet through an arc of 12° 53' an arc distance of 105.20 feet; thence S 80° 20' W a distance of 82.22 feet; thence Westerly along a curve to the right with a radius of 196.89 feet through an arc of 15° 24' an arc distance of 52.92 feet; thence Northwesterly along a curve to the right with a radius of 149.41 feet through an arc of 69° 08' an arc distance of 180.28 feet; thence N 15° 08' W a distance of 25.2 feet; thence Northwesterly along a curve to the left with a radius of 294.49 feet through an arc of 58° 12' an arc distance of 299.14 feet; thence N 73° 20' W a distance of 278.34 feet to the West line of said Section 5; thence N 3° 06' W along the West line of said Section 5 a distance of 307.03 feet to the place of beginning and containing 85.73 acres more or less.

STATE OF NEW MEXICO
OTERO COUNTY } SS.
FILED FOR RECORD IN MY OFFICE
This 2 day of February 19 67
At 10:15 o'clock a M. and duly recorded
in Book No. 11 Page 37-38 of
the records of Otero County, New Mexico
Virginia Yearley
County Clerk, Otero County, New Mexico
By Ruby Chitter Deputy

59460

ENGINEER'S CERTIFICATE

THIS IS TO CERTIFY THAT I AM A REGISTERED PROFESSIONAL ENGINEER AND LAND SURVEYOR, THAT THIS MAP OR PLAN WAS PREPARED FROM FIELD NOTES OF ACTUAL SURVEYS MADE BY ME OR UNDER MY DIRECTION AND THAT THE SAME IS TRUE AND CORRECT TO THE BEST OF MY KNOWLEDGE AND BELIEF.

Quinton E. Daniel

REGISTERED PROFESSIONAL ENGINEER AND LAND SURVEYOR NO. 1359 NEW MEXICO QUINTON E. DANIEL

DANIEL ENGINEERING COMPANY
ALAMOGORDO, NEW MEXICO
DATE: JANUARY 19, 1965 W. O. 3644