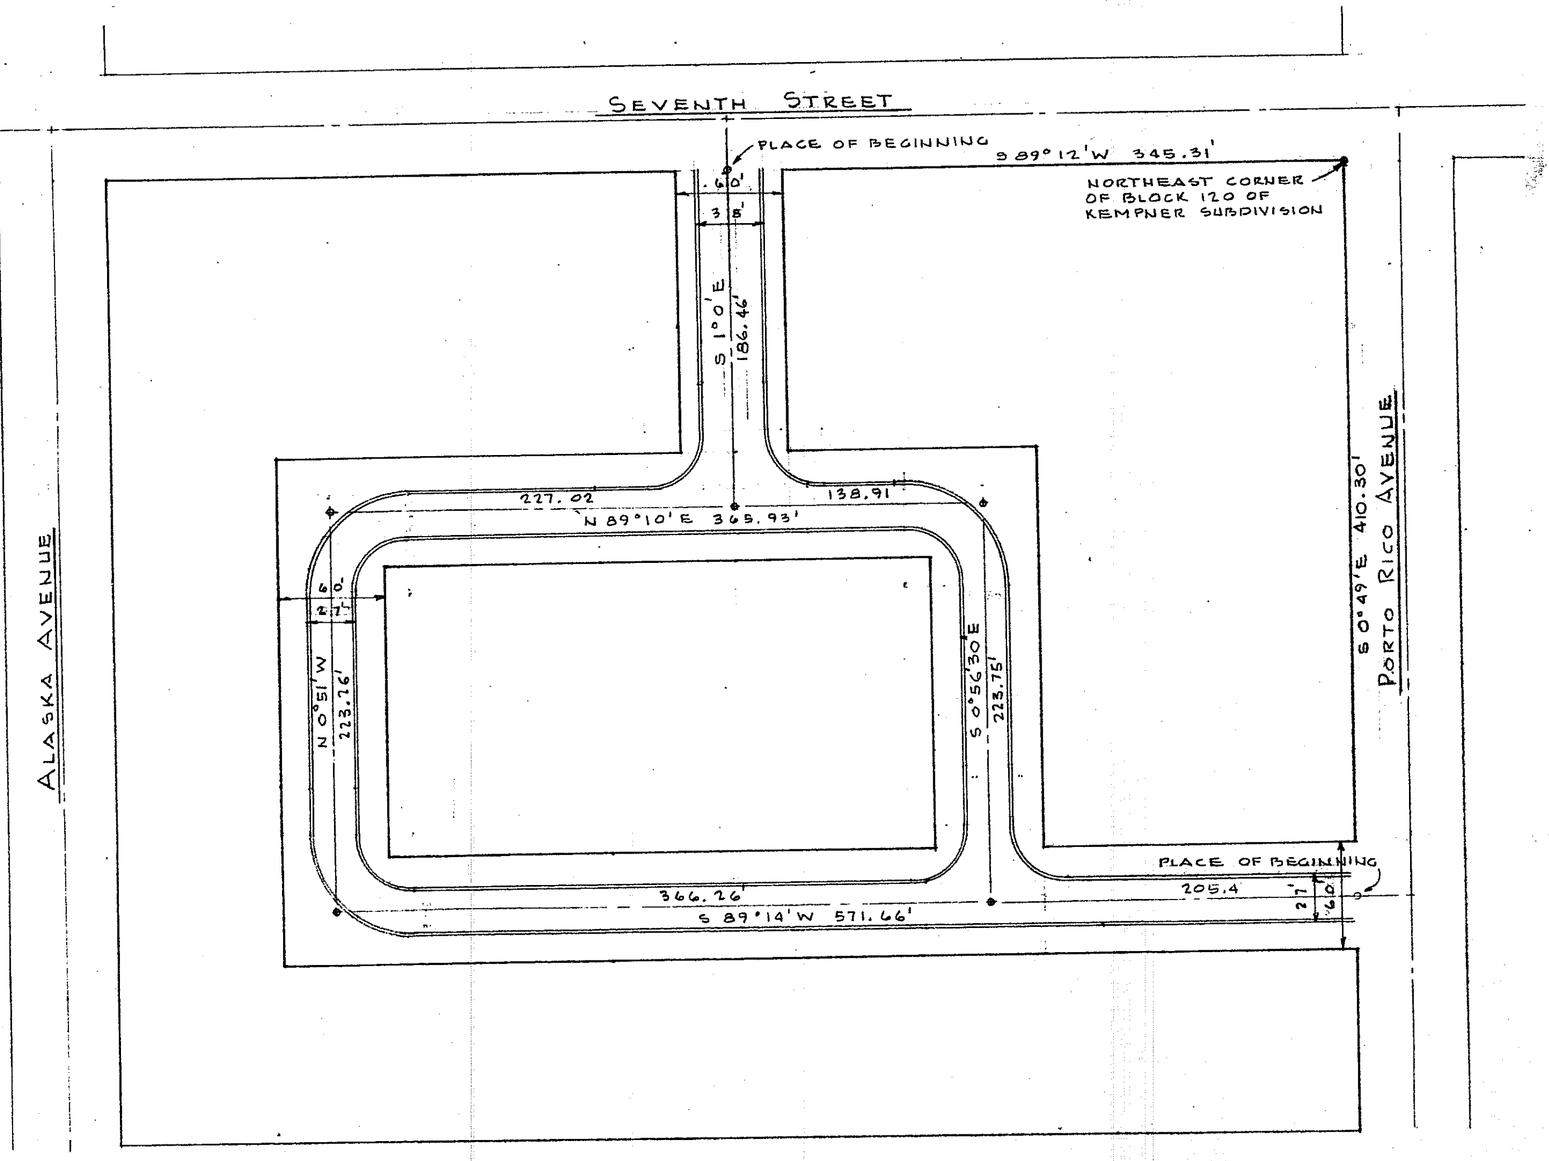

STATE OF NEW MEXICO
OTERO COUNTY } SS.
FILED FOR RECORD IN MY OFFICE
This 29 day of May 19 67
At 10:50 o'clock A.M. and duly recorded
in Book No. 12 Page 3 of
the records of Otero County, New Mexico
Virginia Yearley
County Clerk, Otero County, New Mexico
By Ruby Clutter Deputy

60892

Dedication of Street By the
Housing Authority of the
City of Alamogordo
To the City of Alamogordo
Recorded May 29, 1967 and
recorded in Book 325, Pages 53-55

REGISTERED PROFESSIONAL ENGINEER AND LAND SURVEYOR NO. 1359 NEW MEXICO QUINTON E. DANIEL

ALTA VISTA STREETS

DANIEL ENGINEERING CO.
1015 OREGON AVE. PHONE HE 7-0340
ALAMOGORDO NEW MEXICO

SCALE: 1" = 60' | DATE: MAY 10, 1967 | BY: E. N. | JOB NO: 4806

1 -OF- 1

E-836