LOCATION OF STREETS IN SECTION 16, T15S, R10E, N.M.P.M.

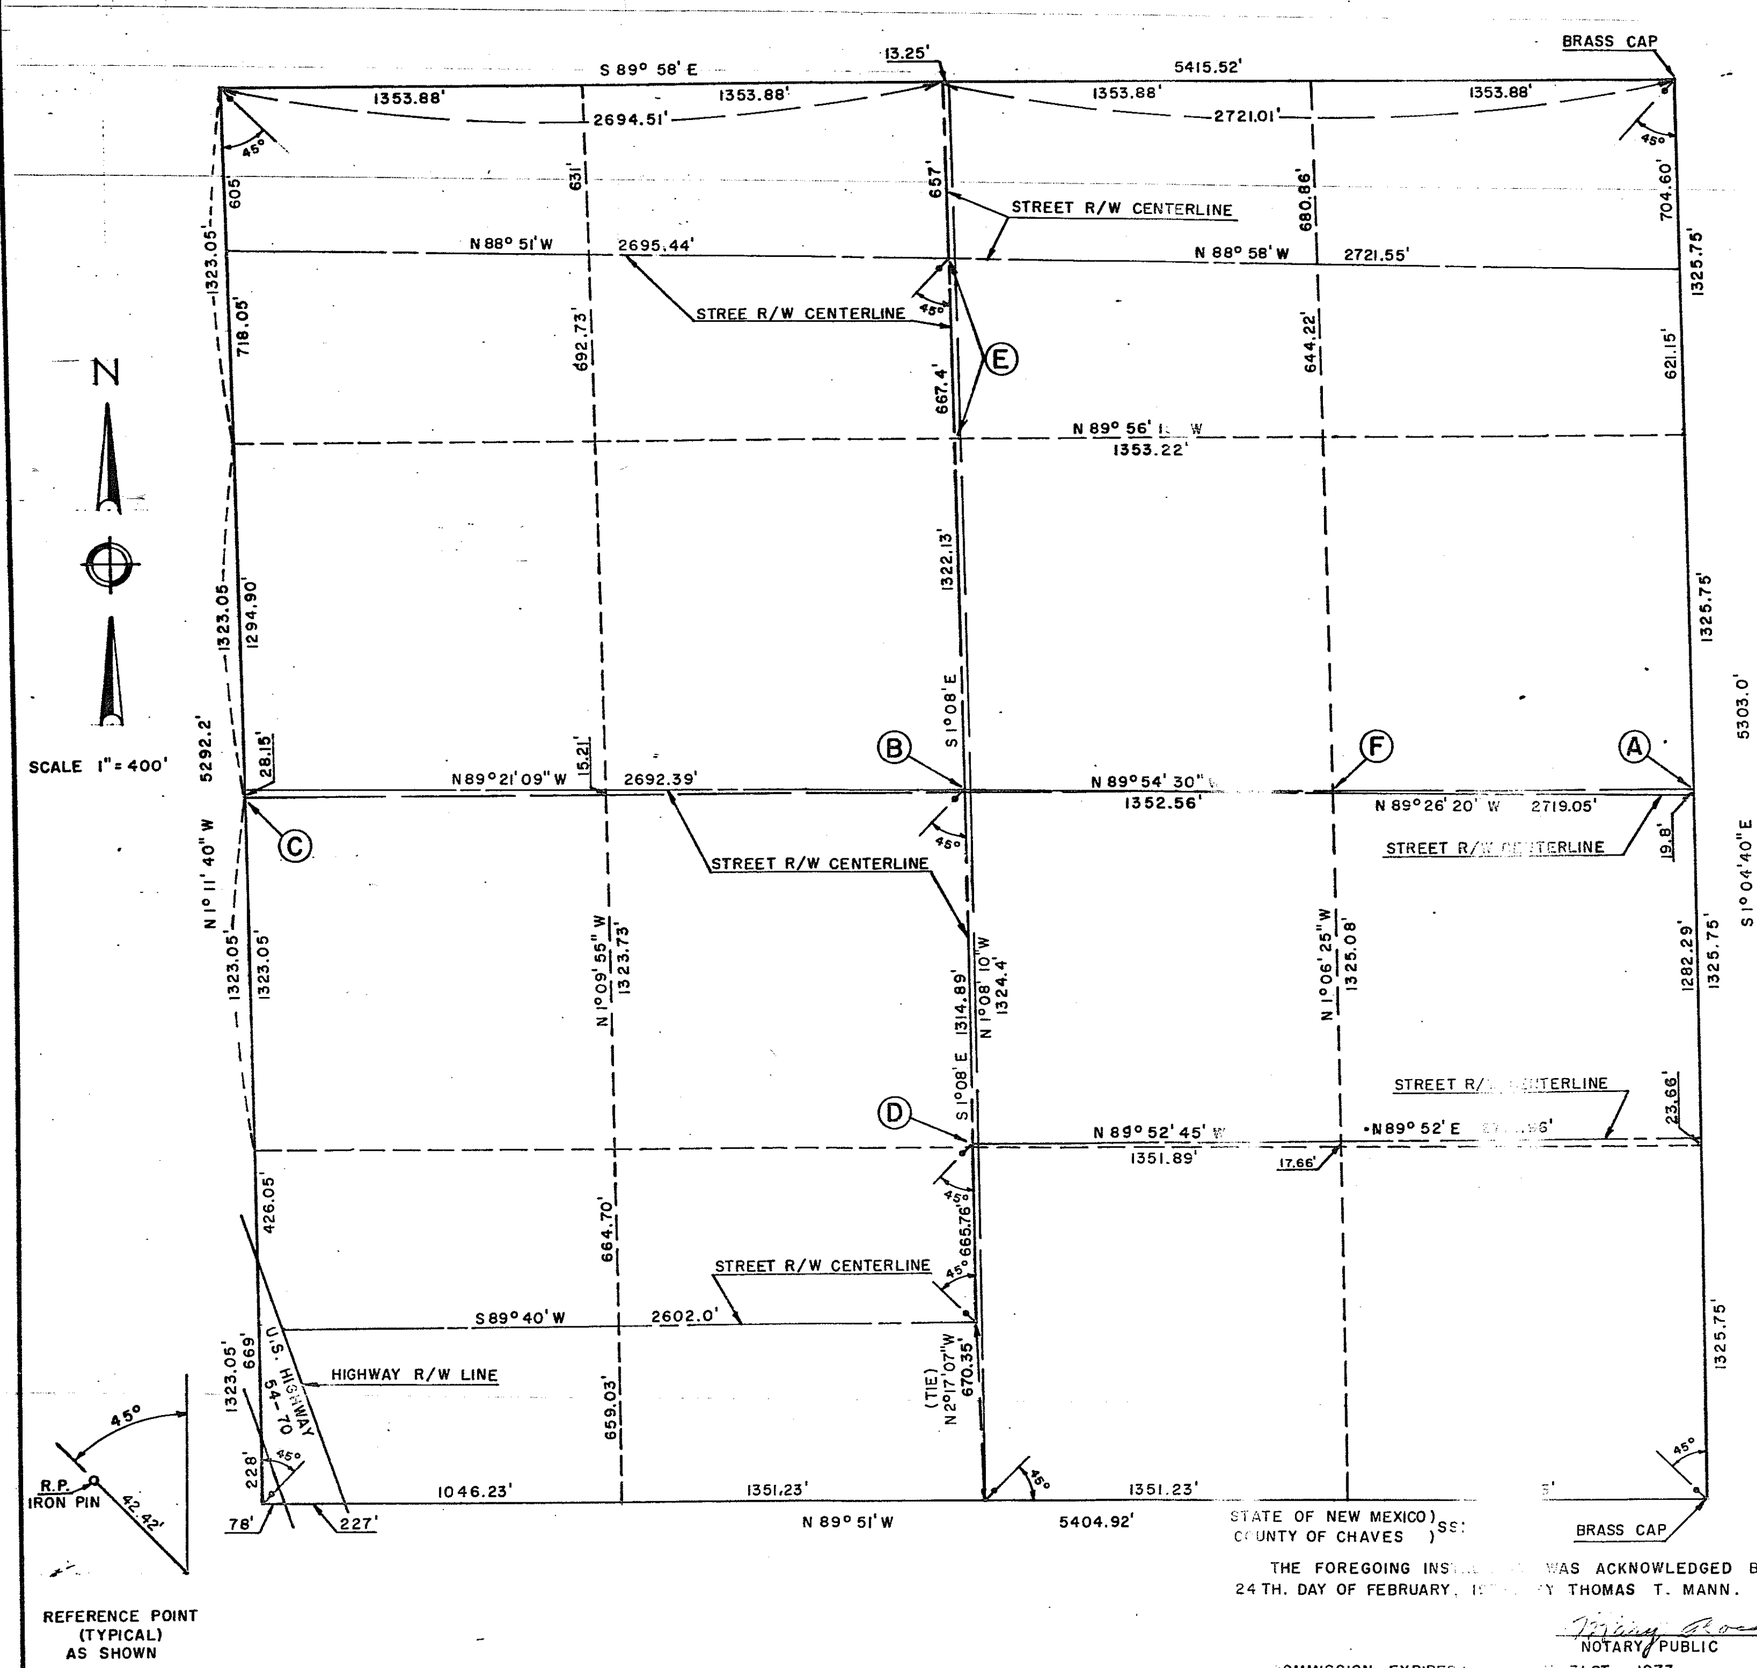

STATE OF NEW MEXICO } ss.
OTERO COUNTY
FILED FOR RECORD IN MY OFFICE
This 6 day March 72
At 1:20 o'clock P M and recorded
in Book No. 15 Page 5 of
the records of Otero County, New Mexico
Ruth Roberts
County Clerk, Otero County, New Mexico
By Teresa Dean Deputy

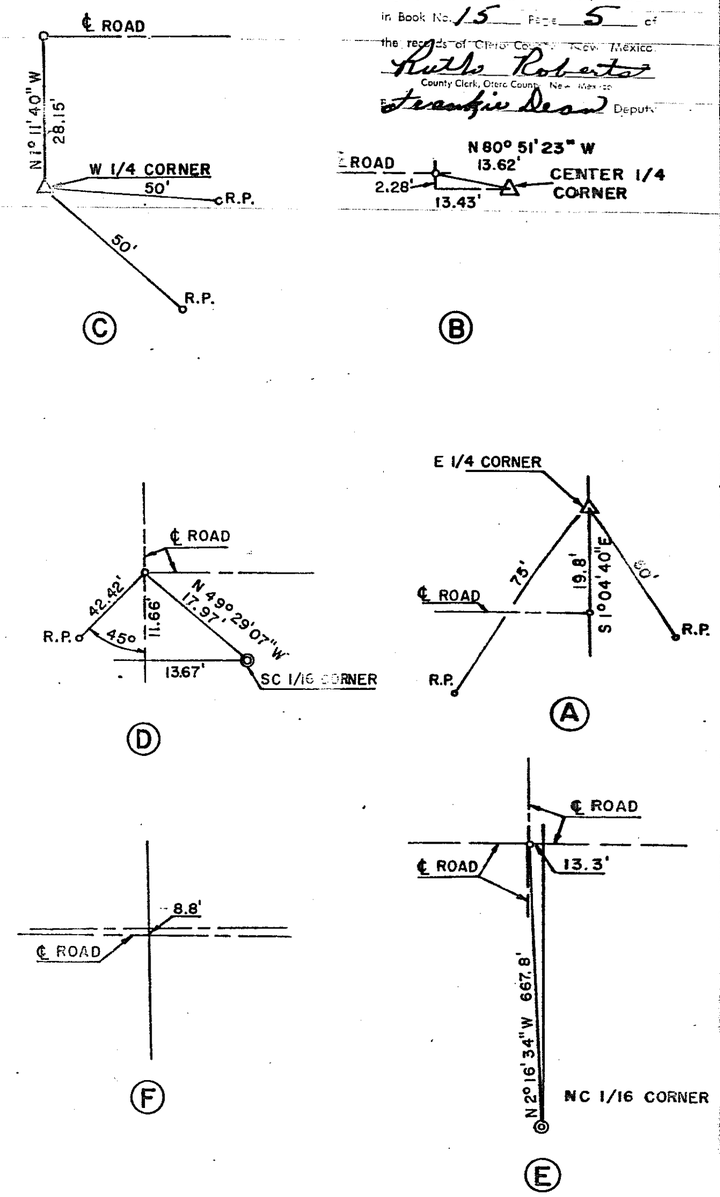

CLIENT: MOUNTAIN MEADOWS, INC.
DATE: FEBRUARY 5, 1972

STATE OF NEW MEXICO)
COUNTY OF CHAVES) SS:

I, THOMAS T. MANN, HEREBY CERTIFY THAT THE LOCATION OF STREETS SHOWN ON THIS PLAT WERE PREPARED BY ME OR UNDER MY DIRECTION, FROM FIELD NOTES OF AN ACTUAL SURVEY AND THAT THE SAME IS TRUE AND CORRECT TO THE BEST OF MY KNOWLEDGE AND BELIEF.

MANN ENGINEERING CO.
ROSWELL, NEW MEXICO

Thomas T. Mann
THOMAS T. MANN
REGISTERED PROFESSIONAL ENGINEER AND LAND SURVEYOR
LICENSE NO. 277

REGISTERED PROFESSIONAL ENGINEER NO. 277 NEW MEXICO THOMAS T. MANN

STATE OF NEW MEXICO)
COUNTY OF CHAVES) SS:

THE FOREGOING INSTRUMENT WAS ACKNOWLEDGED BEFORE ME THIS 24TH. DAY OF FEBRUARY, 1972 BY THOMAS T. MANN.

NOTARY PUBLIC

COMMISSION EXPIRES: 31ST. 1973.