TOWNSHIP 15 SOUTH, RANGE 10 EAST, OF THE NEW MEXICO PRINCIPAL MERIDIAN, NEW MEXICO

41

DEPENDENT RESURVEY

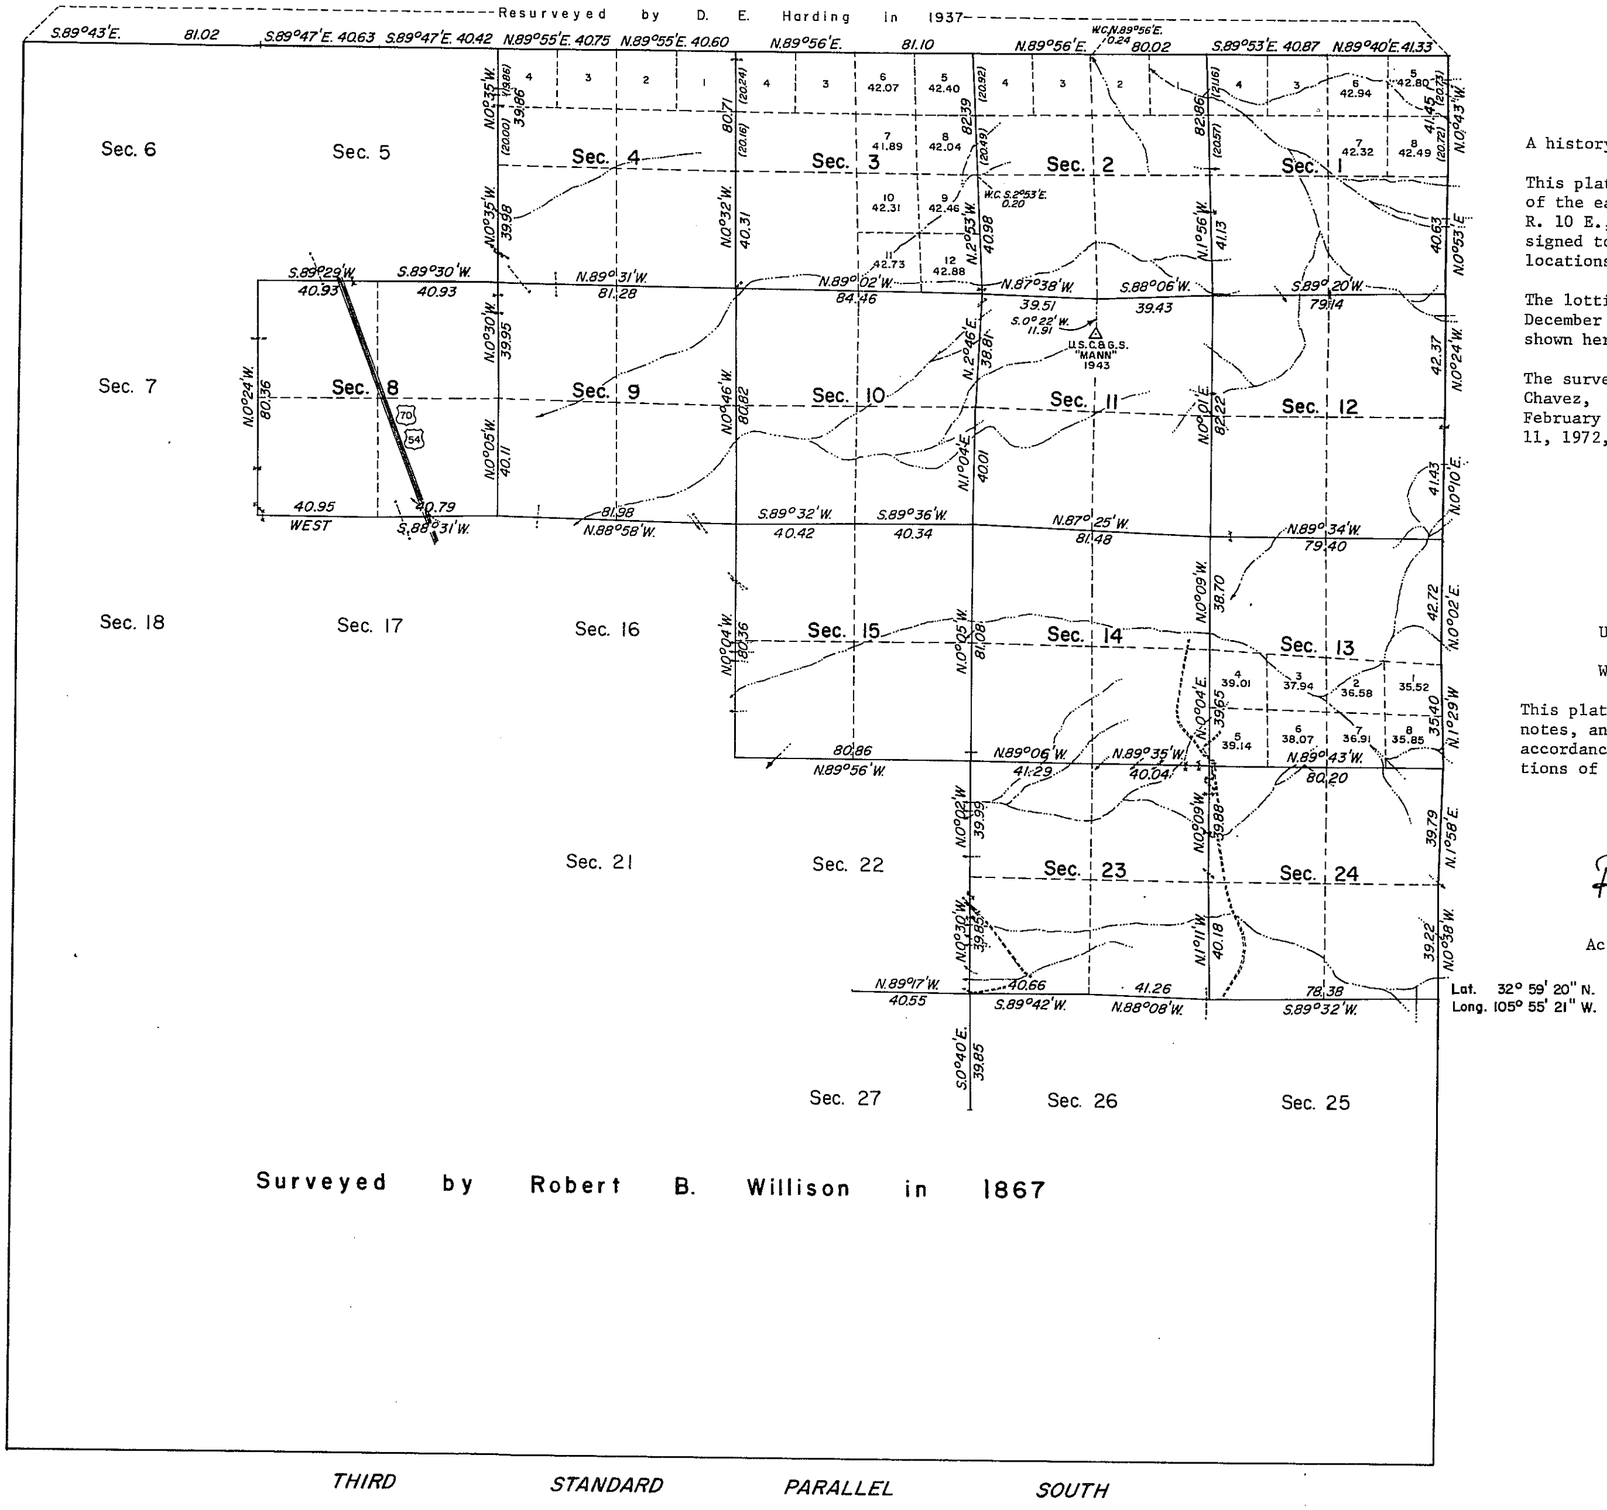

A history of surveys is contained in the field notes.

This plat represents the dependent resurvey of a portion of the east boundary and subdivisional lines of T. 15 S., R. 10 E., New Mexico Principal Meridian, New Mexico, designed to restore the lost corners in their true original locations according to the best available evidence.

The lottings and areas are as shown on the plat approved December 27, 1867, except as new lottings and areas are shown hereon.

The survey was executed by Duane E. Olsen and Alex L. Chavez, Cadastral Surveyors, from January 17, 1972 to February 7, 1972 under Special Instructions dated January 11, 1972, for Group No. 716, New Mexico.

UNITED STATES DEPARTMENT OF THE INTERIOR
BUREAU OF LAND MANAGEMENT
Washington, D.C. June 13, 1977

This plat is strictly conformable to the approved field notes, and the survey, having been correctly executed in accordance with the requirements of law and the regulations of this Bureau, is hereby accepted.

For the Director

Roger T. Barron

Acting Chief, Division of Cadastral Survey

M.C.C.

TOWNSHIP 15 SOUTH, RANGE 11 EAST, OF THE NEW MEXICO PRINCIPAL MERIDIAN, NEW MEXICO

42

DEPENDENT RESURVEY

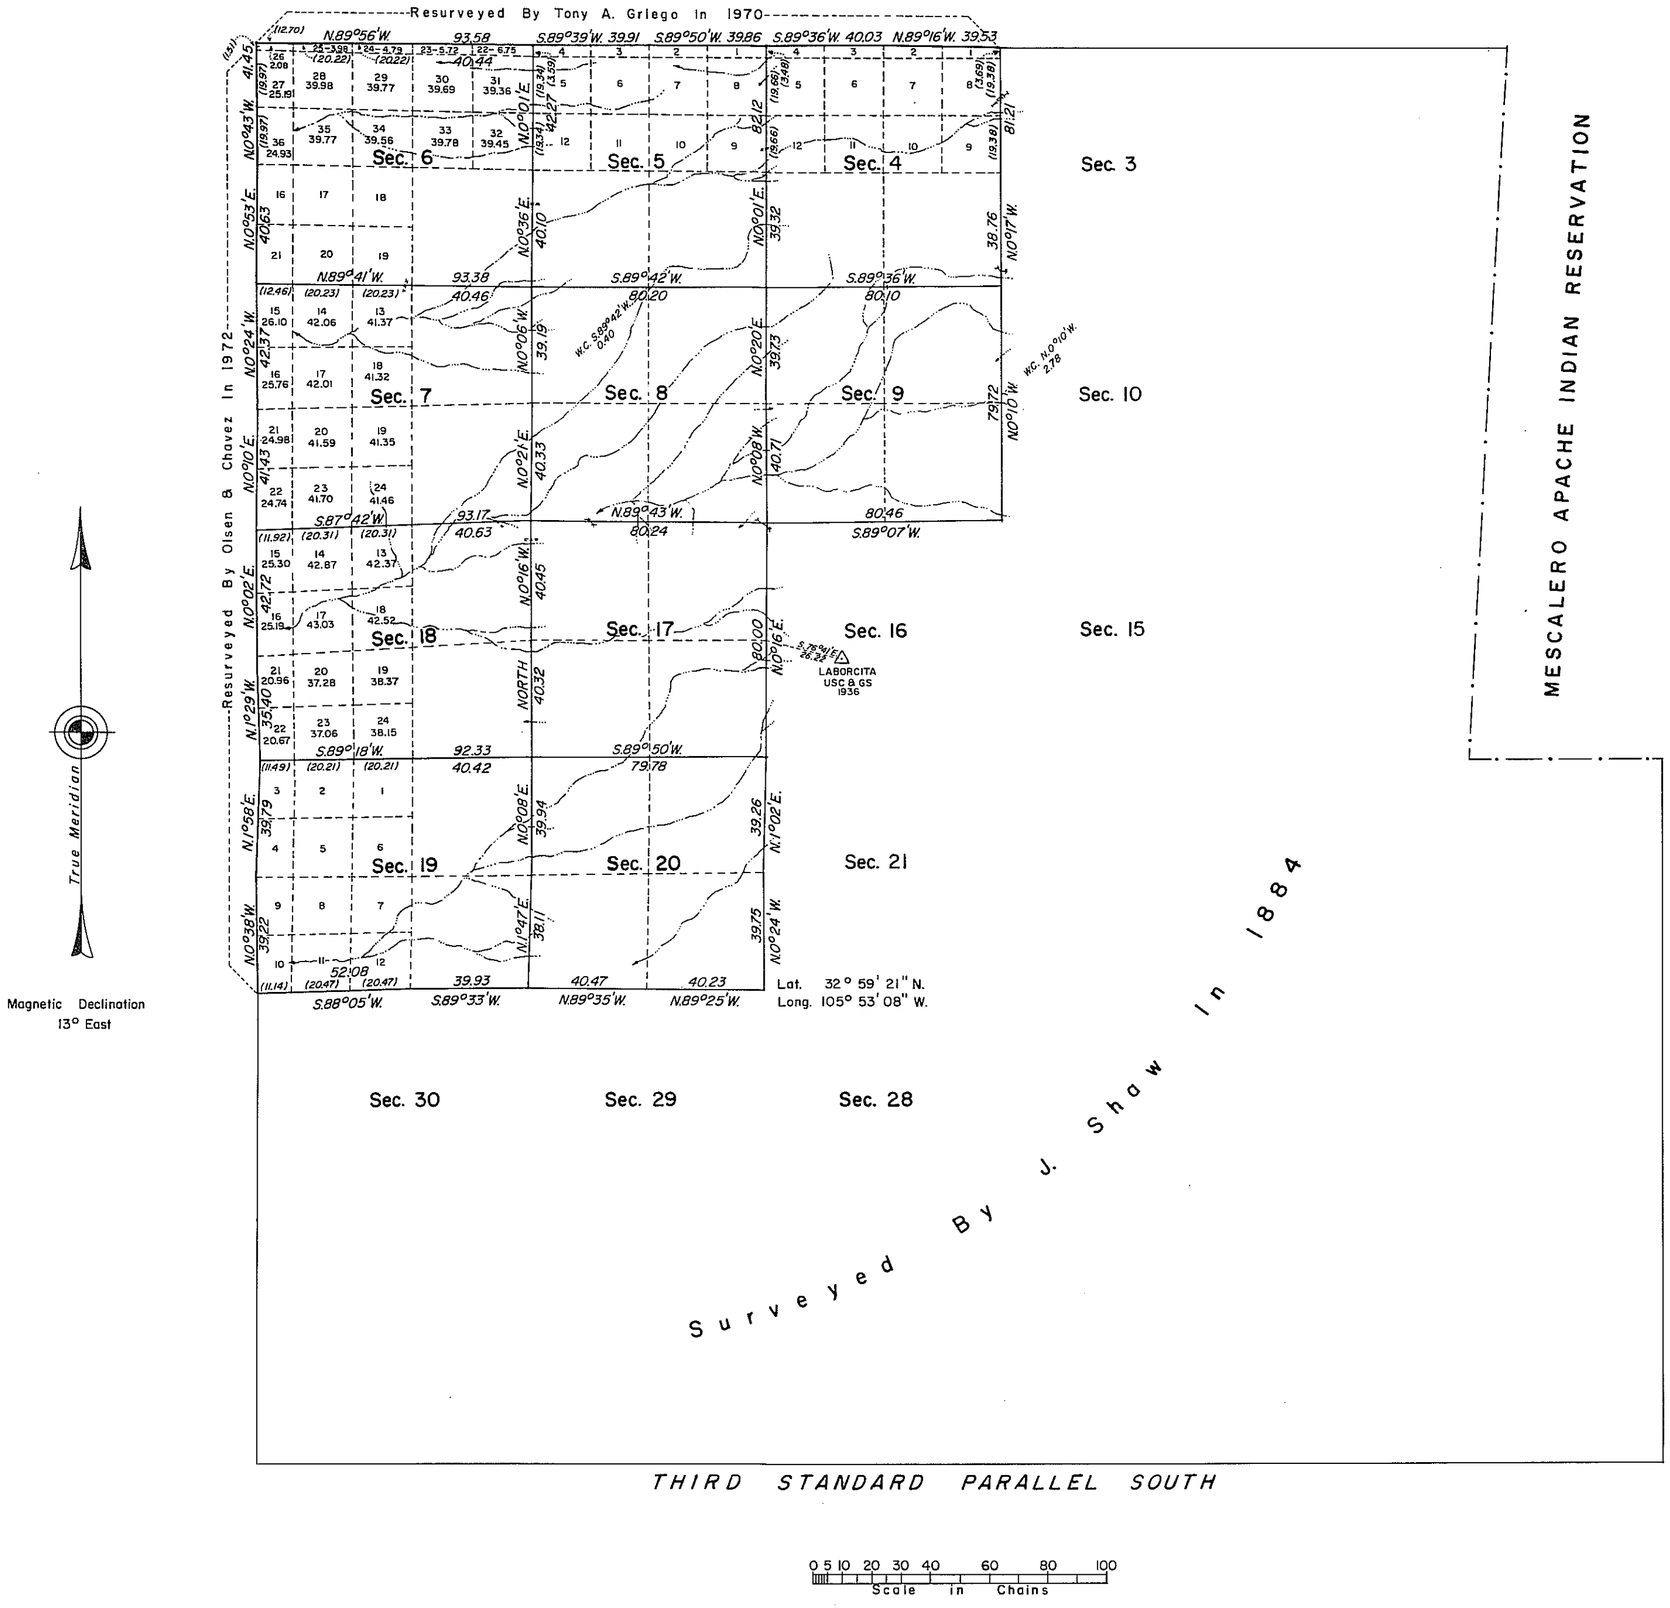

A history of surveys is contained in the field notes.

This plat represents the dependent resurvey of a portion of the subdivisional lines of Township 15 South, Range 11 East, New Mexico Principal Meridian, New Mexico, designed to restore the lost corners in their true original locations according to the best available evidence.

The lottings and areas are as shown on the survey plat approved February 18, 1885, except as new lottings and areas are shown hereon.

The survey was executed by Duane E. Olsen and Alex L. Chavez, Cadastral Surveyors from February 8, 1972 to March 21, 1972, under Special Instructions for Group 716, New Mexico, dated January 11, 1972.

UNITED STATES DEPARTMENT OF THE INTERIOR
BUREAU OF LAND MANAGEMENT
Washington, D.C. June 13, 1977

This plat is strictly conformable to the approved field notes, and the survey, having been correctly executed in accordance with the requirements of law and the regulations of this Bureau, is hereby accepted.

For the Director

Roger T. Barron

Acting Chief, Division of Cadastral Survey

STATE OF NEW MEXICO } ss.
OTERO COUNTY
FILED FOR RECORD IN MY OFFICE
This 18 day of Oct. 1977
At 4:45 o'clock P.M. and duly recorded
In Book No. 21 Page 41-42 of
the records of Otero County, New Mexico
Margaret D. Sanchez
County Clerk, Otero County, New Mexico
By Selen Ochoa Deputy

28341

M.C.C.