SEC 3-5 & 10 T16S R14E

BK 28 PG 24A

ORIGINAL

24-A

TOWNSHIP 16 SOUTH, RANGE 14 EAST, OF THE NEW MEXICO PRINCIPAL MERIDIAN, NEW MEXICO.

DEPENDENT RESURVEY AND SURVEY

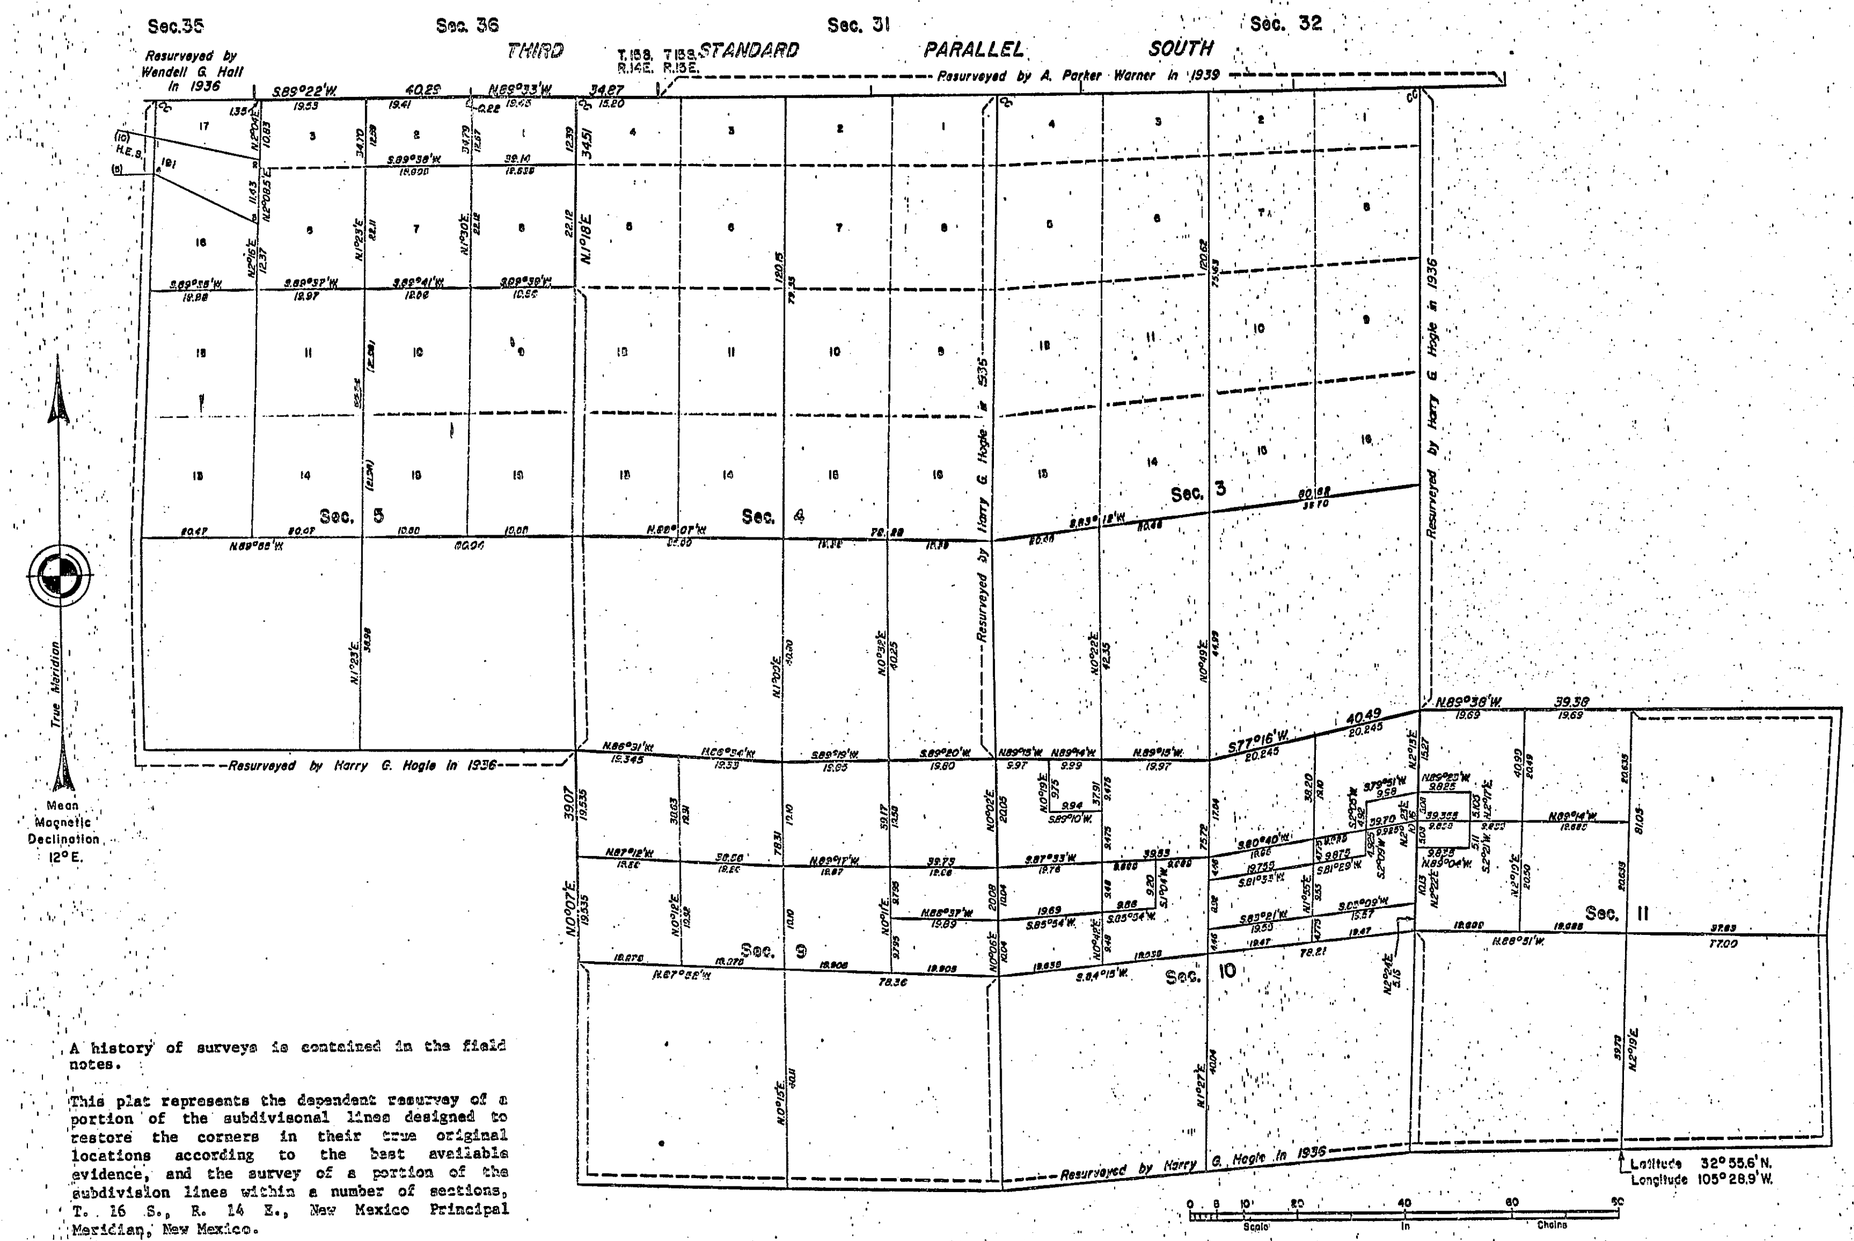

A history of surveys is contained in the field notes.

This plat represents the dependent resurvey of a portion of the subdivisonal lines designed to restore the corners in their true original locations according to the best available evidence, and the survey of a portion of the subdivision lines within a number of sections, T. 16 S., R. 14 E., New Mexico Principal Meridian, New Mexico.

Survey executed by Leonard W. Murphy, James P. Kelley, and Jerry L. Wahl, Cadastral Surveyors, beginning April 10, 1967, and completed May 28, 1980, pursuant to Special Instructions dated September 29, 1966, and Supplemental Special Instructions dated June 14, 1967, for Group No. 653, New Mexico.

UNITED STATES DEPARTMENT OF THE INTERIOR
BUREAU OF LAND MANAGEMENT
Denver, Colorado, September 25, 1981

This plat is strictly conformable to the approved field notes, and the survey, having been correctly executed in accordance with the requirements of law and the regulations of this Bureau, is hereby accepted.

For the Director

Gary S. Speight

Acting Chief, Cadastral Survey
Examination and Approval Staff

STATE OF NEW MEXICO } ss.
OTERO COUNTY }
FILED FOR RECORD IN MY OFFICE
This 16 day of Dec 1981
At 10:15 o'clock A.M. and duly recorded
in Book No. 28 Page 24-A
the records of Otero County, New Mexico.
Katie A. Sanchez
County Clerk, Otero County, New Mexico
By Helen F. Olson Deputy

Bk 28 Pg 24A

NEV. 70512