SEC22-24,25-27, 34-36 T15S R14E

BK 28 PG 29A

ORIGINAL

29-A

SHEET 1 OF 2

TOWNSHIP 15 SOUTH, RANGE 14 EAST, OF THE NEW MEXICO PRINCIPAL MERIDIAN, NEW MEXICO.

DEPENDENT RESURVEY AND SURVEY

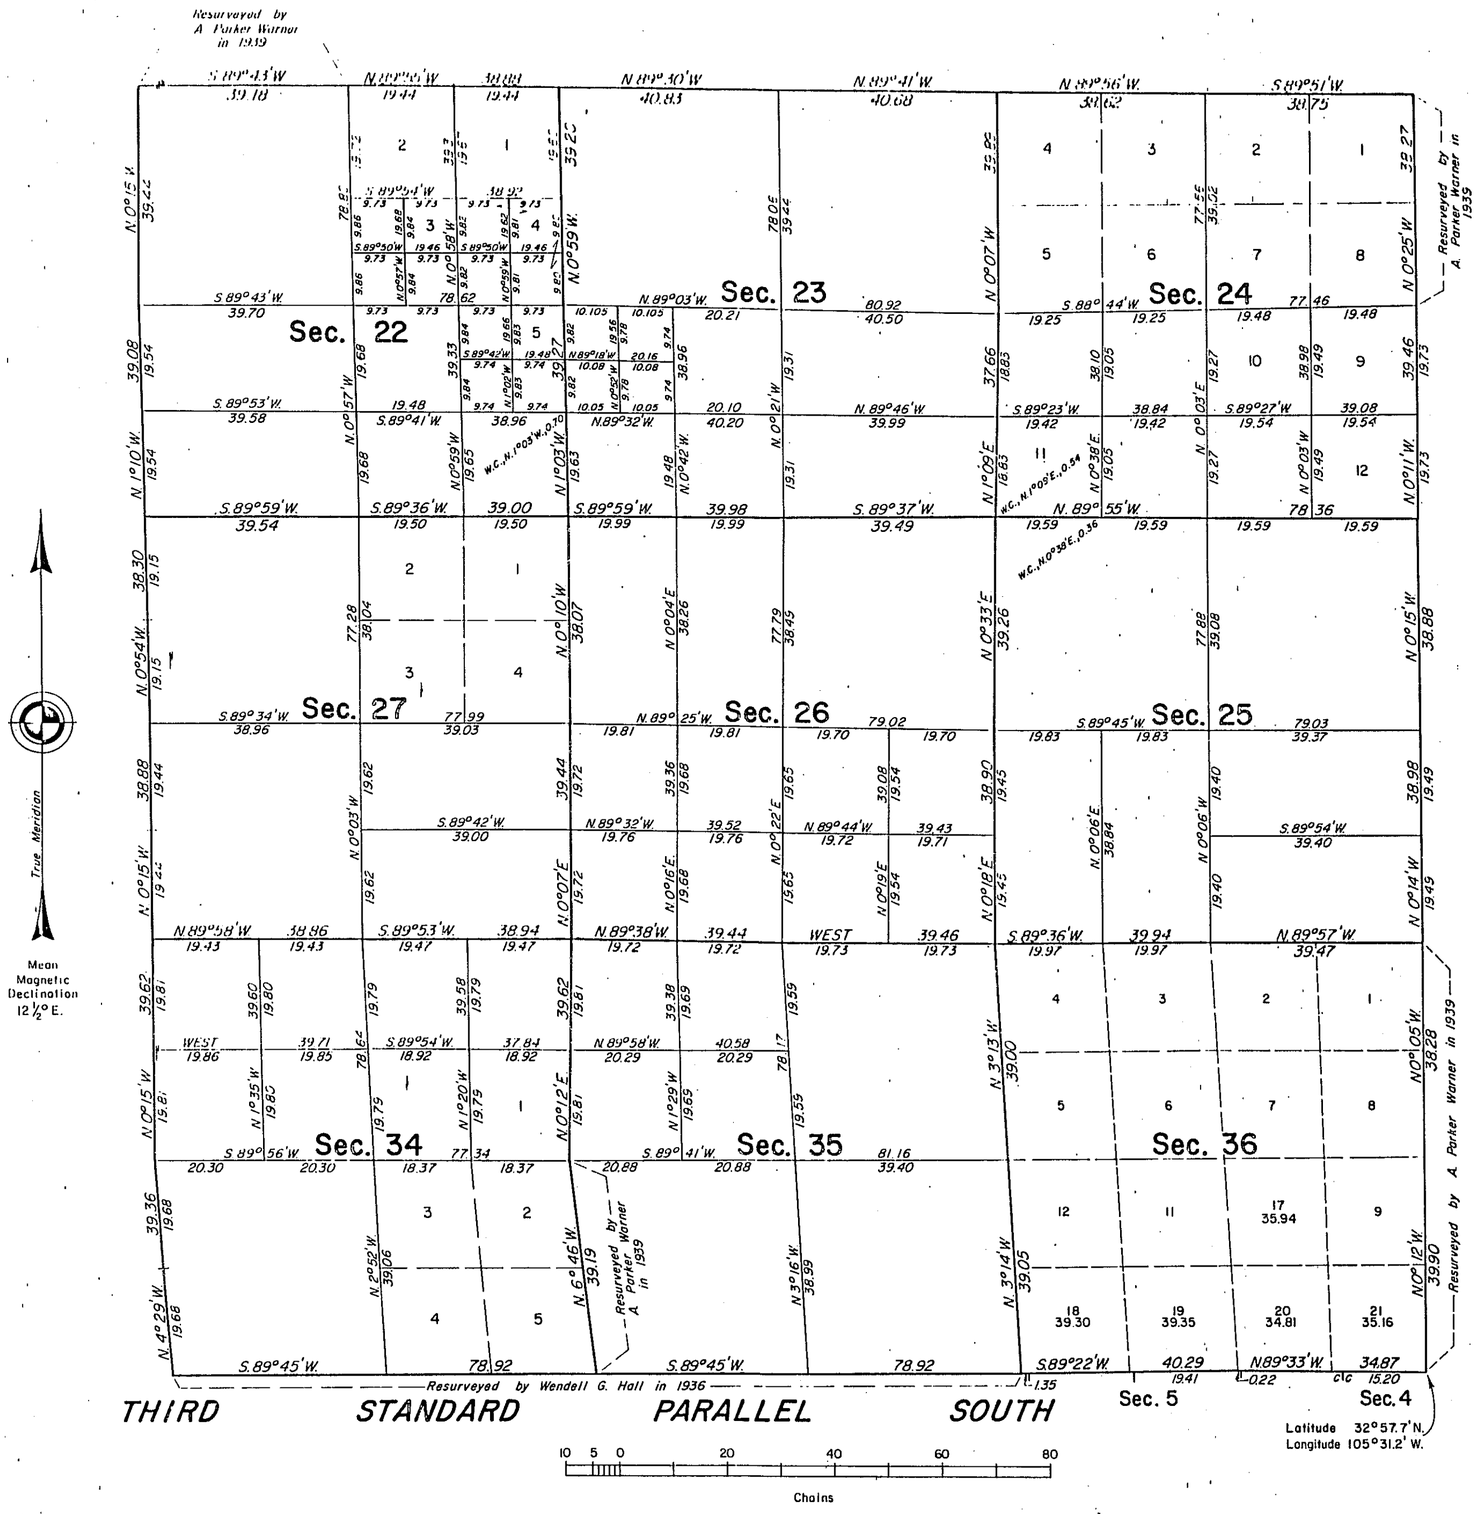

STATE OF NEW MEXICO }
OTERO COUNTY } SS.
FILED FOR RECORD IN MY OFFICE
This 16 day of Dec., 1981
At 11:15 o'clock A.M. and duty recorded
in Book No. 28 Page 29A
the records of Otero County, New Mexico.
Lorie A. Sanchez
County Clerk, Otero County, New Mexico
Deputy

A history of surveys is contained in the field notes.

This plat, in two sheets, represents the dependent resurvey of a portion of the Third Standard Parallel South (south boundary), portions of the east and west boundaries, and subdivisional lines designed to restore the corners in their true original locations according to the best available evidence, and the survey of the subdivision lines within a number of sections, T. 15 S., R. 14 E., New Mexico Principal Meridian, New Mexico.

Except as indicated hereon, the lottings and areas are as shown on the plat approved February 23, 1885, and the plat accepted September 29, 1941.

Survey executed by Orville N. Eggen, James P. Kelley, Frank W. Rogers, Shirley B. Hjellum, and Jerry L. Wahl, Supervisory Cadastral Surveyors, beginning June, 7, 1967, and completed May 11, 1979, pursuant to Special Instructions dated September 29, 1966, and Supplemental Special Instructions dated June 14, 1967, May 6, 1968, and February 24, 1978, for Group No. 653, New Mexico.

UNITED STATES DEPARTMENT OF THE INTERIOR
BUREAU OF LAND MANAGEMENT
Denver, Colorado September 25, 1981

This plat is strictly conformable to the approved field notes, and the survey, having been correctly executed in accordance with the requirements of law and the regulations of this Bureau, is hereby accepted.

For the Director

Gary L. Speight

Acting Chief, Cadastral Survey
Examination and Approval Staff

DW 70517

Bk 28 Pg 29A