SEC 26-27,29-30,35 T15S R15E

BK 28 PG 30A

ORIGINAL

30-A

TOWNSHIP 15 SOUTH, RANGE 15 EAST, OF THE NEW MEXICO PRINCIPAL MERIDIAN, NEW MEXICO.

DEPENDENT RESURVEY AND SURVEY

STATE OF NEW MEXICO } SS.
OTERO COUNTY }
FILED FOR RECORD IN MY OFFICE
This 16 day of Dec. 1981
At 10:15 o'clock A.M. and duly recorded
in Book No. 28 Page 30-A of
the records of Otero County, New Mexico.
Katie A. Sanchez
County Clerk, Otero County, New Mexico
By Helen F. Chaves Deputy

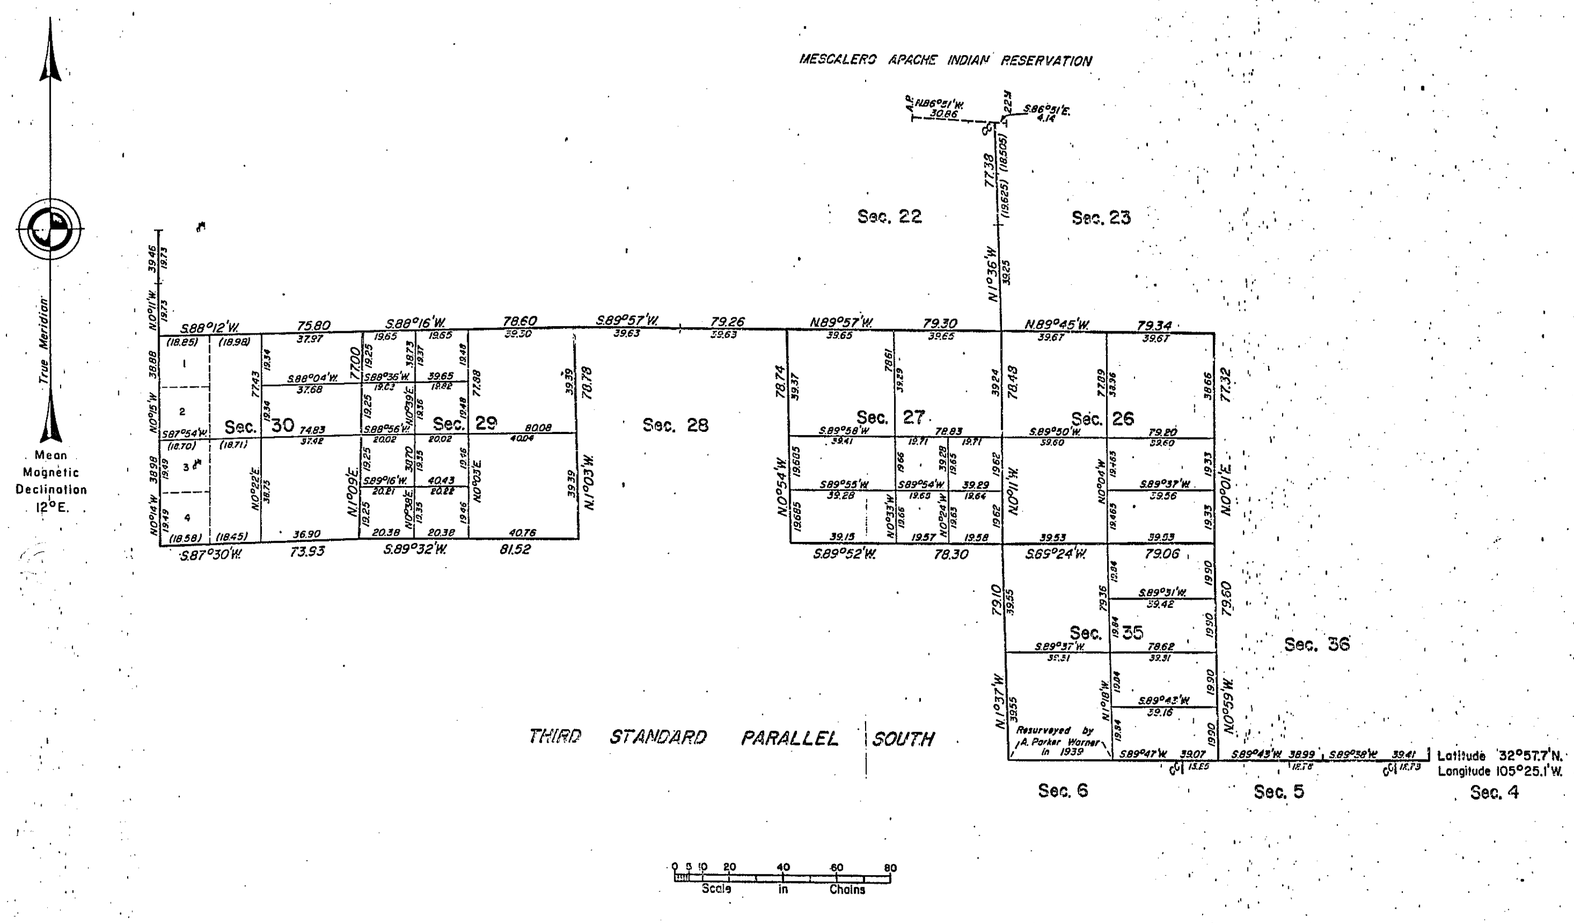

A history of surveys is contained in the field notes.

This plat represents the dependent resurvey of a portion of the Third Standard Parallel South (the south boundary of secs. 35 and 36) and a portion of the subdivisional lines designed to restore the corners in their true original locations according to the best available evidence, and the survey of a portion of the subdivision lines within a number of sections, T. 15 S., R. 15 E., New Mexico Prinicpal Meridian, New Mexico.

Survey executed by Orville N. Eggen, James P. Kelley, and Jerry L. Wahl, Cadastral Surveyors, beginning June 21, 1967, and completed April 25, 1979, pursuant to Special Instructions dated September 29, 1966, Supplemental Special Instructions dated June 14, 1967, and May 6, 1968, for Group No. 653, New Mexico.

UNITED STATES DEPARTMENT OF THE INTERIOR
BUREAU OF LAND MANAGEMENT
Denver, Colorado September 25, 1981

This plat is strictly conformable to the approved field notes, and the survey, having been correctly executed in accordance with the requirements of law and the regulations of this Bureau, is hereby accepted.

For the Director

Gary S. Speight

Acting Chief, Cadastral Survey
Examination and Approval Staff

MEV. 70518

Bk 28 Pg 30 A