92-E

Timberon Memorial Park

Formally dedicated as a cemetery
by Timberon Chapel on May 23, 1982

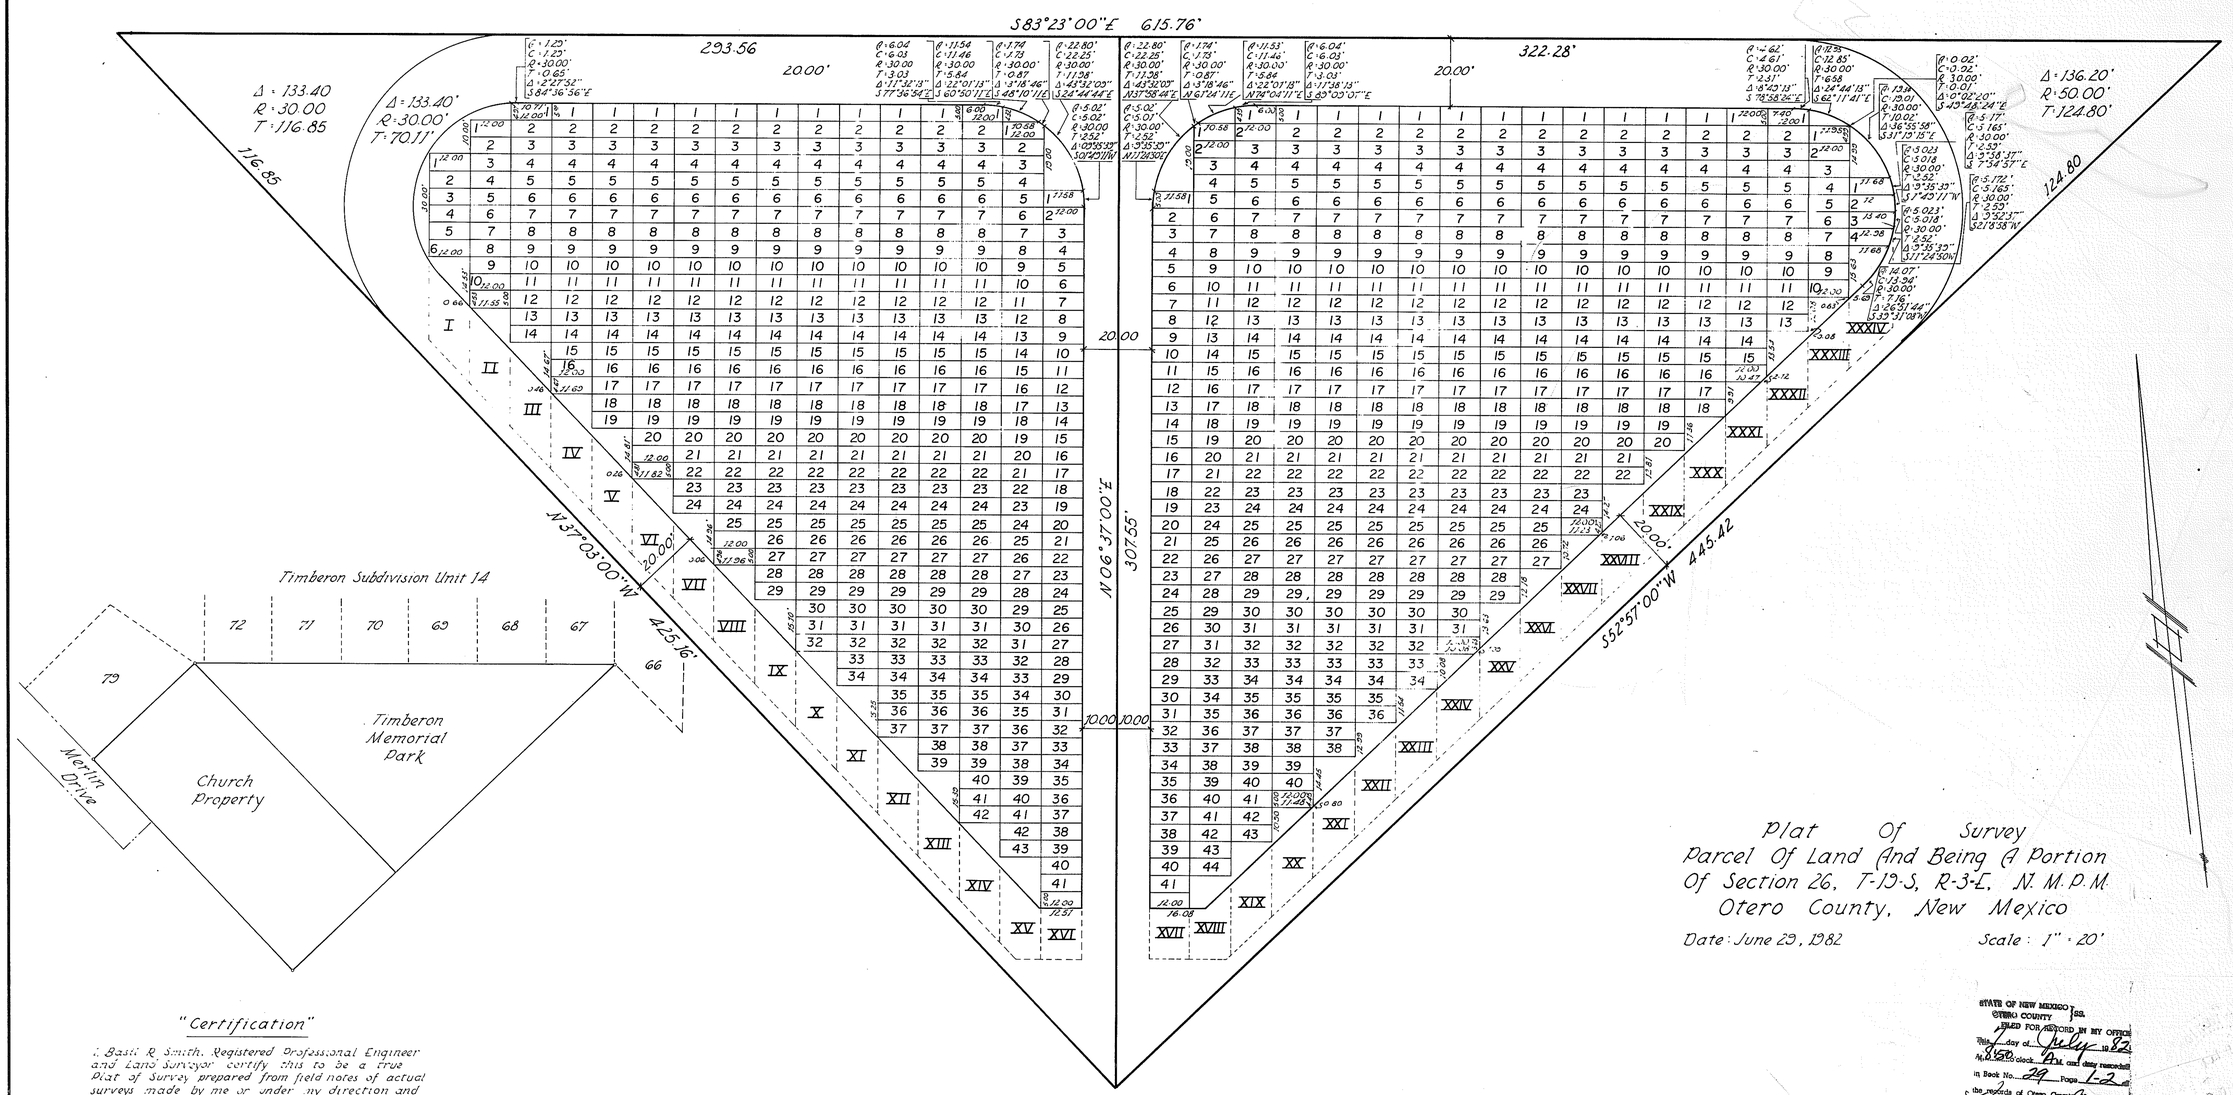

Plat Of Survey
Parcel Of Land And Being A Portion
Of Section 26, T-19-S, R-3-E, N.M.P.M.
Otero County, New Mexico

Date: June 29, 1982 Scale: 1" = 20'

"Certification"

I, Basil R. Smith, Registered Professional Engineer and Land Surveyor certify this to be a true Plat of Survey prepared from field notes of actual surveys made by me or under my direction and that the same is true and correct to the best of my knowledge and belief.

Basil R. Smith

Basil R. Smith, P.E. & L.S. 2257

STATE OF NEW MEXICO } SS.
OTERO COUNTY }
FILED FOR RECORD IN MY OFFICE
This 7 day of July 1982
At 8:50 o'clock A.M. and duly recorded
in Book No. 29 Page 1-2
the records of Otero County, New Mexico
Katie A. Sanchez
County Clerk, Otero County, New Mexico
By Helen F. Chase
75758

TIMBERON MEMORIAL PARK
BK 29 PG 1-2

Bk 29 Pg 1-2