22

RETRACEMENT SURVEY, PARTIAL SUBDIVISION AND MONUMENTATION OF SECTION 3, A PORTION OF THE LINCOLN NATIONAL FOREST PROPERTY LINE

SITUATED IN T19S, R14E, NEW MEXICO PRINCIPAL MERIDIAN, NEW MEXICO

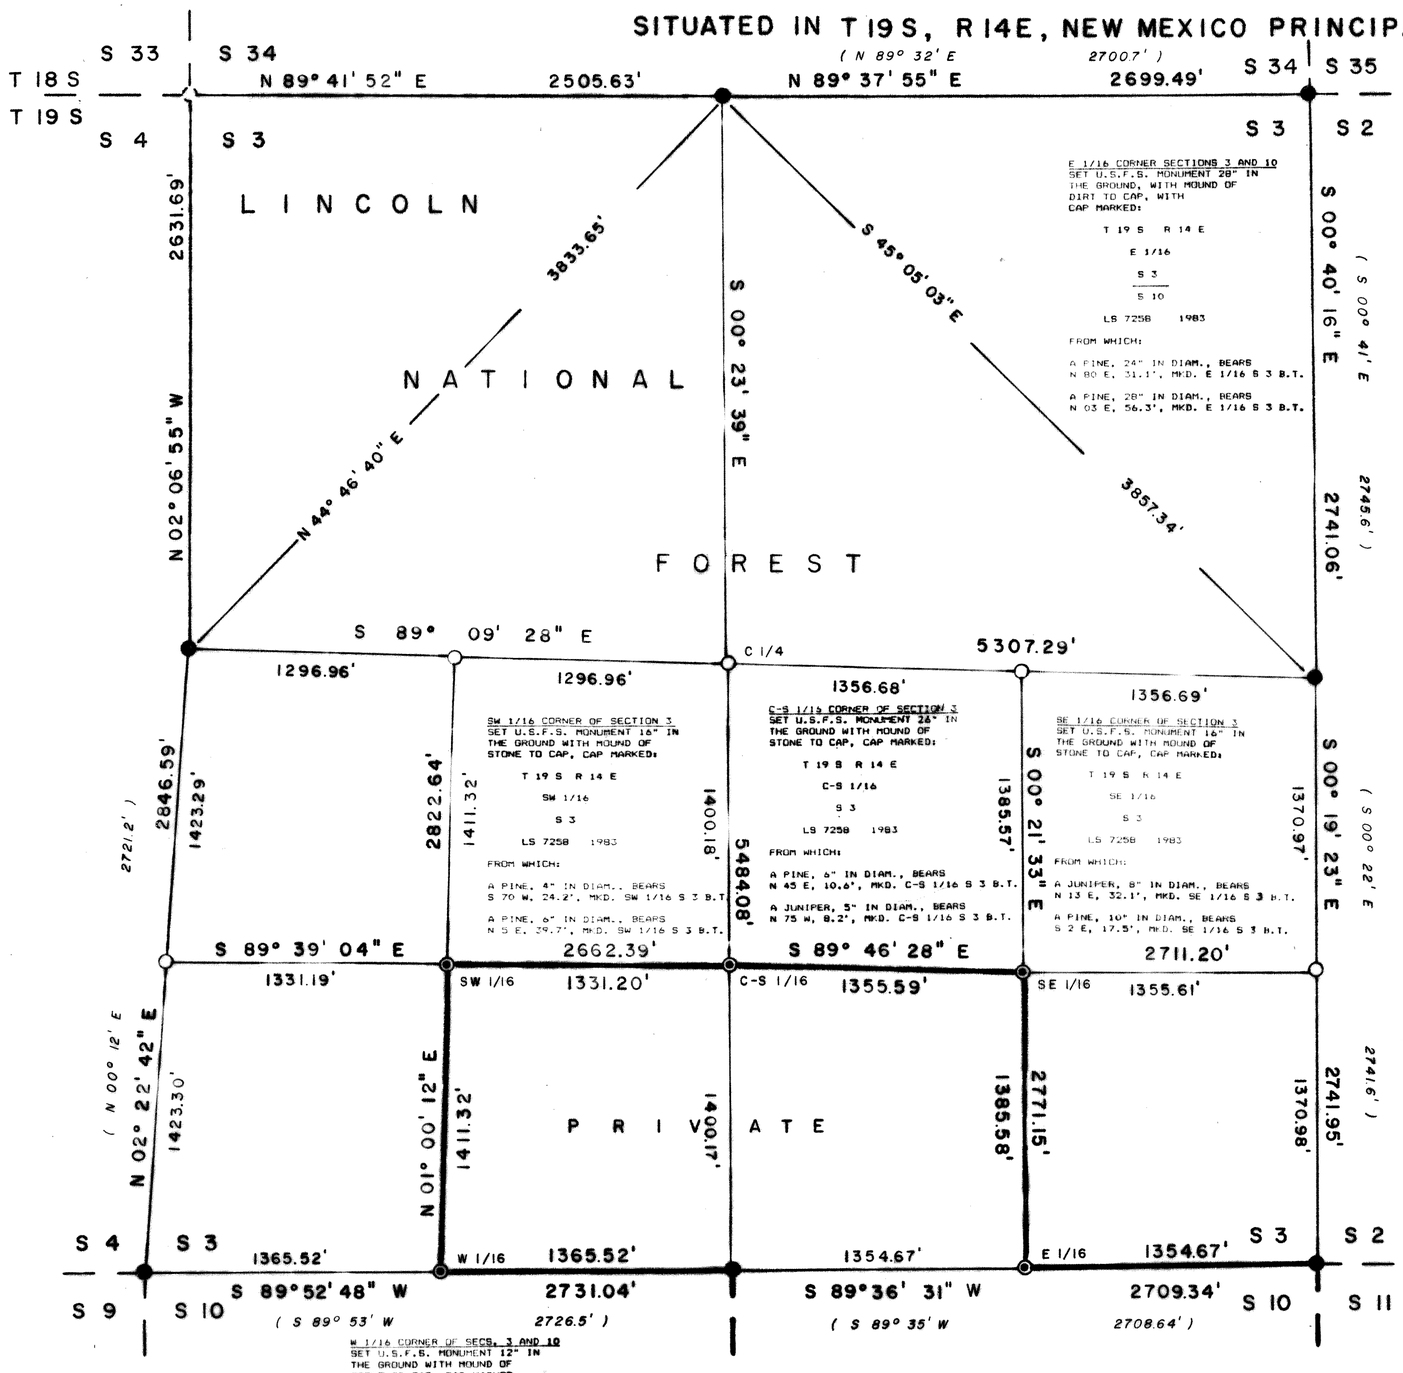

E 1/16 CORNER SECTIONS 3 AND 10
SET U.S.F.S. MONUMENT 28" IN THE GROUND, WITH MOUND OF DIRT TO CAP, WITH CAP MARKED:

T 19 S R 14 E
E 1/16
S 3
S 10
LS 7258 1983

FROM WHICH:

A PINE, 24" IN DIAM., BEARS N 80 E, 31.1', MKD. E 1/16 S 3 B.T.

A PINE, 28" IN DIAM., BEARS N 03 E, 56.3', MKD. E 1/16 S 3 B.T.

SW 1/16 CORNER OF SECTION 3
SET U.S.F.S. MONUMENT 16" IN THE GROUND WITH MOUND OF STONE TO CAP, CAP MARKED:

T 19 S R 14 E
SW 1/16
S 3
LS 7258 1983

FROM WHICH:

A PINE, 4" IN DIAM., BEARS S 70 W, 24.2', MKD. SW 1/16 S 3 B.T.

A PINE, 6" IN DIAM., BEARS N 5 E, 39.7', MKD. SW 1/16 S 3 B.T.

C-S 1/16 CORNER OF SECTION 3
SET U.S.F.S. MONUMENT 26" IN THE GROUND WITH MOUND OF STONE TO CAP, CAP MARKED:

T 19 S R 14 E
C-S 1/16
S 3
LS 7258 1983

FROM WHICH:

A PINE, 6" IN DIAM., BEARS N 45 E, 10.6', MKD. C-S 1/16 S 3 B.T.

A JUNIPER, 5" IN DIAM., BEARS N 75 W, 8.2', MKD. C-S 1/16 S 3 B.T.

SE 1/16 CORNER OF SECTION 3
SET U.S.F.S. MONUMENT 16" IN THE GROUND WITH MOUND OF STONE TO CAP, CAP MARKED:

T 19 S R 14 E
SE 1/16
S 3
LS 7258 1983

FROM WHICH:

A JUNIPER, 8" IN DIAM., BEARS N 13 E, 32.1', MKD. SE 1/16 S 3 B.T.

A PINE, 10" IN DIAM., BEARS S 2 E, 17.5', MKD. SE 1/16 S 3 B.T.

W 1/16 CORNER OF SECS. 3 AND 10
SET U.S.F.S. MONUMENT 12" IN THE GROUND WITH MOUND OF STONE TO CAP, CAP MARKED:

T 19 S R 14 E
W 1/16
S 3
S 10
LS 7258 1983

FROM WHICH:

A PINE, 5" IN DIAM., BEARS S 88 W, 67.0', MKD. W 1/16 S 10 B.T.

A PINE, 22" IN DIAM., BEARS N 35 W, 49.8', MKD. W 1/16 S 3 B.T.

SCALE

0 250 500 1000 1500 2000 2500

0 1/2 1 2 3 4 5

1" = 500'

THIS PLAT REPRESENTS A RECORD OF THE PARTIAL RETRACEMENT AND SUBDIVISION OF SECTION 3, WHICH CONSTITUTES A PORTION OF THE PROPERTY LINES OF THE LINCOLN NATIONAL FOREST. THE ORIGINAL SURVEY WAS EXECUTED BY SAMUEL R. BIGGS, DEPUTY SURVEYOR, IN 1884, AND A DEPENDENT RESURVEY WAS EXECUTED BY A. PARKER WARNER, CADASTRAL ENGINEER, IN 1939 AND IS A RECORD OF THE BUREAU OF LAND MANAGEMENT, SANTA FE, NEW MEXICO. THE MONUMENTATION REPRESENTED ON THIS PLAT IS FOR THE PURPOSE OF IDENTIFYING AND PERPETUATING THE EVIDENCE OF MONUMENTS AND ACCESSORIES ESTABLISHED BY THE 1939 DEPENDENT RESURVEY AND TO IDENTIFY A PORTION OF THE U.S. FOREST SERVICE PROPERTY BOUNDARY IN SECTION 3.

THIS SURVEY, RETRACEMENT AND MONUMENTATION THEREOF IS PREPARED AS A RESULT OF THE REQUEST OF THE FOREST SUPERVISOR, LINCOLN NATIONAL FOREST.

I CERTIFY THIS SURVEY, RETRACEMENT, AND MONUMENTATION THEREOF WAS PREPARED BY ME OR MY ASSISTANTS UNDER MY SUPERVISORY DIRECTION AND THAT SAME IS TRUE AND CORRECT TO THE BEST OF MY KNOWLEDGE.

RONALD E. STOLL, REGISTERED LAND SURVEYOR #7258, RES LAND SURVEYS, INC., SHOW LOW, ARIZONA.

STATE OF NEW MEXICO }
OTERO COUNTY } SS.
FILED FOR RECORD IN MY OFFICE
This 11 day of Oct 1983
At 2:50 o'clock P.M. and duly recorded
in Book No. 30 Page 22 of
the records of Otero County, New Mexico
Katie A. Sanchez
County Clerk, Otero County, New Mexico
Helen F. Chávez

Ronald E. Stoll 6-28-83

Ronald E. Stoll

RONALD E. STOLL R.L.S. 7258

ASSISTANTS

MARTIN MARTIN, CHIEF OF PARTY, DRAFTSMAN

DENNIS McNAMARA, PARTY CHIEF

MARK CLEMENTS, SURVEY TECHNICIAN

JOB NO. 317-383-LNM

LEGEND

- FOUND G-L-O BRASS CAP PIPE (1939) ●
- CORNER MONUMENTED THIS SURVEY ⊙
- COMPUTED POINT — NOTHING SET ○
- BOUNDARY OF NATIONAL FOREST LAND ———
- PORTION OF SURVEY NOT A FOREST SERVICE PROPERTY LINE ———
- ORIGINAL SURVEY LINE NOT INCLUDED IN THIS SURVEY — — —
- RECORD BEARING AND/OR DISTANCE (NORTH, 0.0')

NOTES

A U.S.F.S. MONUMENT IS A 2 1/2" X 30" ALUMINUM MONUMENT.

ALL SUBDIVISIONAL CORNERS ESTABLISHED BY THIS SURVEY, IF MONUMENTED, HAVE U.S.F.S. SIGN 54-9 ATTACHED ALONGSIDE.

ALL PROPERTY CORNERS HAVE U.S.F.S. SIGNS 54-2 AND 54-9 ATTACHED ALONGSIDE.

ALL BEARING TREES HAVE U.S.F.S. SIGN 54-3 ATTACHED TO THE TREE.

BASIS OF BEARING: SOLAR OBSERVATION

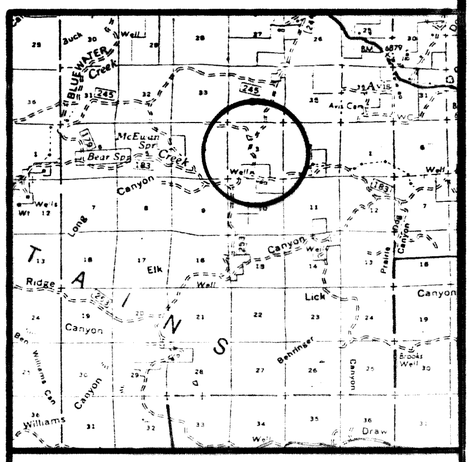

RECORD OF SURVEY

RES LAND SURVEYS, INC.
SHOW LOW, AZ. 85901

CHECKED BY: MAM
APPROVED BY: RES
DATE: 6/28/83

Bk 30 Pg 22

91989