EASI FILE S4 T19S R14E TFH 24
BK 30 PG 23

23

RETRACEMENT SURVEY, PARTIAL SUBDIVISION AND MONUMENTATION OF SECTION 4, A PORTION OF THE LINCOLN NATIONAL FOREST PROPERTY LINE

SITUATED IN T19S, R14E, NEW MEXICO PRINCIPAL MERIDIAN, NEW MEXICO

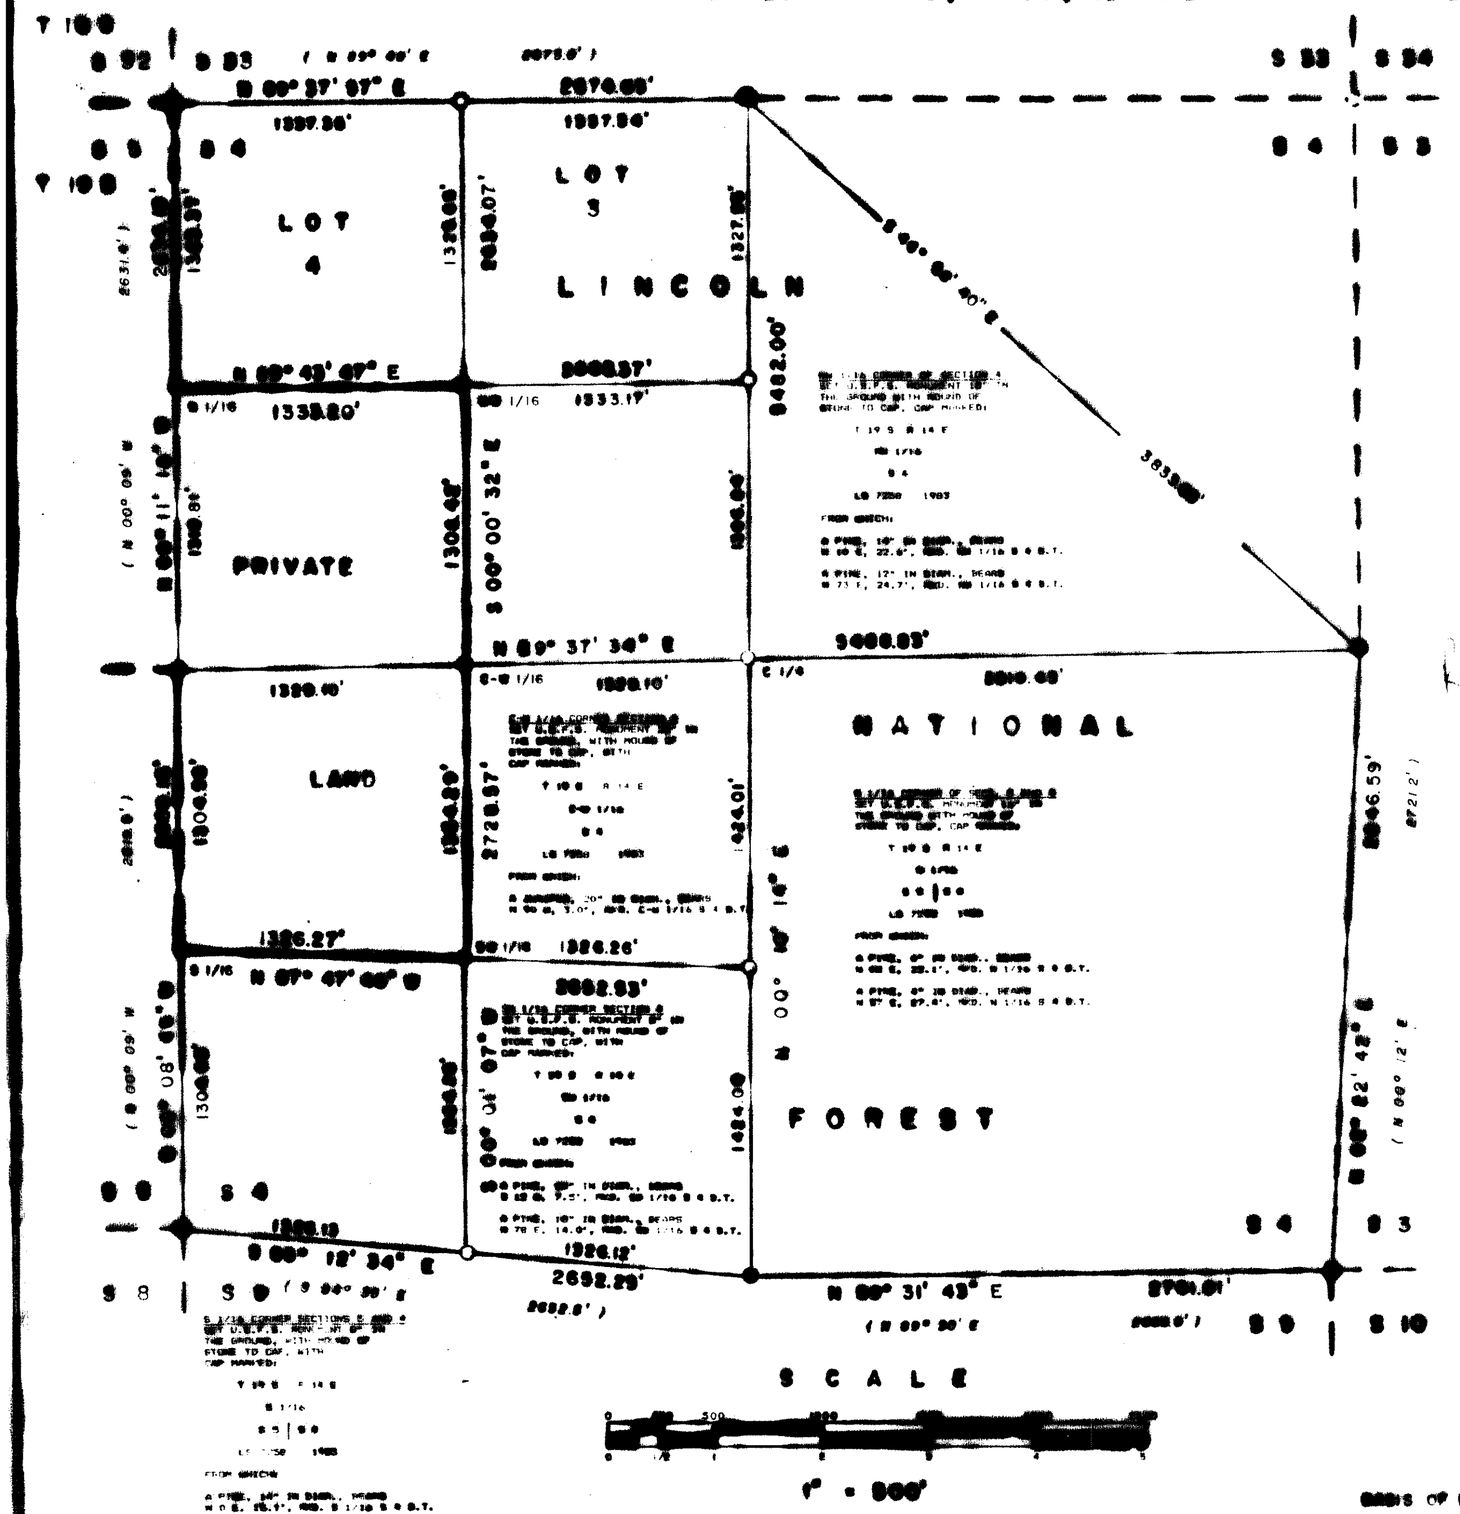

THIS PLAT [illegible] THE PARTIAL RETRACEMENT AND SUBDIVISION OF SECTION 4, WHICH CONSTITUTES A PORTION OF THE [illegible] OF THE LINCOLN NATIONAL FOREST. THE [illegible] WAS [illegible] BY SAM [illegible] R. STOBBS, [illegible] SURVEYOR, IN 1894, AND A [illegible] BY [illegible] IN 1[illegible] AND IS A RECORD OF [illegible] LAND [illegible], SANTA FE, NEW MEXICO. THE MONUMENTATION REPRESENTED ON THIS PLAT IS FOR THE PURPOSE OF IDENTIFYING AND CORRELATING THE EVIDENCE OF MONUMENTS AND ACCESSORIES ESTABLISHED BY THE 1893 DEPENDENT RESURVEY AND TO IDENTIFY A PORTION OF THE U.S. FOREST SERVICE PROPERTY BOUNDARY IN SECTION 4.

THIS SURVEY, RETRACEMENT AND MONUMENTATION THEREOF IS PREPARED AS A RESULT OF THE REQUEST OF THE FOREST SUPERVISOR, LINCOLN NATIONAL FOREST.

I CERTIFY THIS SURVEY, RETRACEMENT, AND MONUMENTATION THEREOF WAS PREPARED BY ME OR MY ASSISTANTS UNDER MY SUPERVISORY DIRECTION AND THAT SAME IS TRUE AND CORRECT TO THE BEST OF MY KNOWLEDGE.

RONALD E. STOLL, REGISTERED LAND SURVEYOR #7250, RES LAND SURVEYS, INC., SHOW LOW, ARIZONA.

STATE OF NEW MEXICO
OTERO COUNTY
FILED FOR RECORD IN MY OFFICE
This 24 day of Oct. 1983
At 2:50 o'clock P.M. and duly recorded
in Book No. 30 Page 23 of
the Records of Otero County, New Mexico.
Katie A. Sanchez
County Clerk, Otero County, New Mexico
By Helen F. Allen Deputy

LEGEND

- FOUND G-L-O BRASS CAP PIPE (1893) ●
- CORNER [illegible] THIS SURVEY ●
- COMPUTED POINT — NOTHING SET ○
- BOUNDARY OF NATIONAL FOREST LAND ——
- [illegible] OF SURVEY NOT A FOREST SERVICE PROPERTY LINE ——
- ORIGINAL SURVEY LINE NOT INCLUDED IN THIS SURVEY — — —
- RECORD BEARING AND/OR DISTANCE (NORTH, 0.0')

RONALD E. STOLL R.L.S. 7250

ASSISTANTS

MARTIN MARTIN, CHIEF OF PARTY DRAFTSMAN

DENNIS McNAMARA, PARTY CHIEF

[illegible] CLEMENTS, SURVEY TECHNICIAN

JOB NO. 317-383-LNM

NOTES

A U.S.F.S. MONUMENT IS A 2 1/2" [illegible] ALUMINUM MONUMENT.

ALL SUBDIVISIONAL CORNERS ESTABLISHED BY THIS SURVEY, IF MONUMENTED, HAVE U.S.F.S. SIGN 54-2 ATTACHED ALONGSIDE.

ALL PROPERTY CORNERS HAVE U.S.F.S. SIGNS 54-2 AND 54-9 ATTACHED ALONGSIDE.

ALL BEARING TREES HAVE U.S.F.S. SIGN 54-1 ATTACHED TO THE TREE.

BASIS OF BEARING: SOLAR OBSERVATION

RECORD OF SURVEY

RES LAND SURVEYS, INC.
SHOW LOW, AZ. 85901

CHECKED BY: [illegible]
APPROVED BY: RES
DATE: 6/28/83

Bk 30 Pg 23