S6 T19S R14E

BK 30 PG 25

25

# RETRACEMENT SURVEY, PARTIAL SUBDIVISION AND MONUMENTATION OF SECTION 6, A PORTION OF THE LINCOLN NATIONAL FOREST PROPERTY LINE

SITUATED IN T19S, R14E, NEW MEXICO PRINCIPAL MERIDIAN, NEW MEXICO

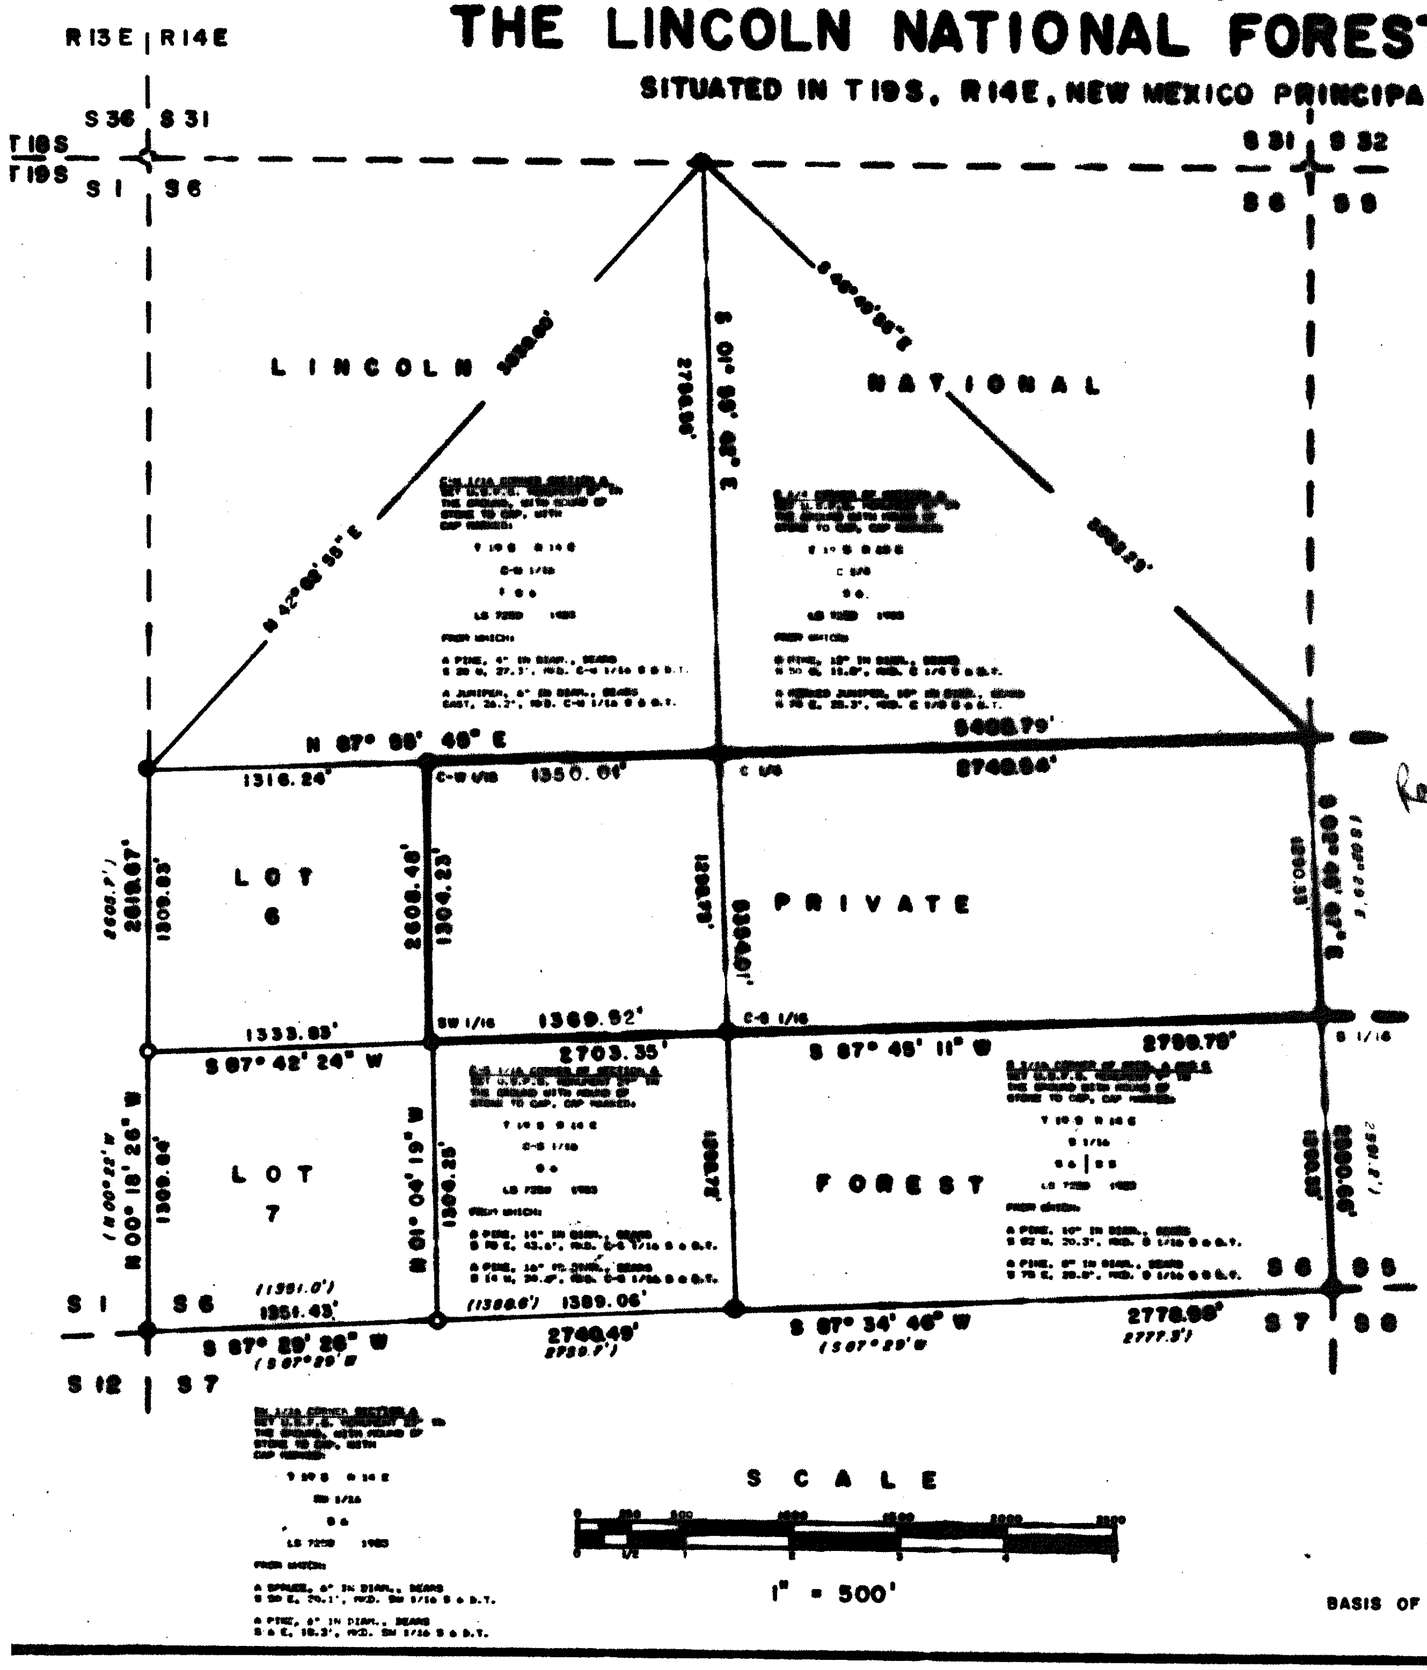


THIS PLAT REPRESENTS A RECORD OF THE PARTIAL RETRACEMENT AND SUBDIVISION OF SECTION 6, WHICH CONSTITUTED A PORTION OF THE PROPERTY LINES OF THE LINCOLN NATIONAL FOREST. THE ORIGINAL SURVEY WAS EXECUTED BY SAMUEL R. BIGGS, DEPUTY SURVEYOR, IN 1884, AND A DEPENDENT RESURVEY WAS EXECUTED BY A. PARKER WARNER, CADASTRAL ENGINEER, IN 1939 AND IS A RECORD OF THE BUREAU OF LAND MANAGEMENT, SANTA FE, NEW MEXICO. THE MONUMENTATION REPRESENTED ON THIS PLAT IS FOR THE PURPOSE OF IDENTIFYING AND PERPETUATING THE EVIDENCE OF MONUMENTS AND ACCESSORIES ESTABLISHED BY THE 1939 DEPENDENT RESURVEY AND TO IDENTIFY A PORTION OF THE U.S. FOREST SERVICE PROPERTY BOUNDARY IN SECTION 6.

THIS SURVEY, RETRACEMENT AND MONUMENTATION THEREOF IS PREPARED AS A RESULT OF THE REQUEST OF THE FOREST SUPERVISOR, LINCOLN NATIONAL FOREST.

I CERTIFY THIS SURVEY, RETRACEMENT, AND MONUMENTATION THEREOF WAS PREPARED BY ME OR MY ASSISTANTS UNDER MY SUPERVISORY DIRECTION AND THAT SAME IS TRUE AND CORRECT TO THE BEST OF MY KNOWLEDGE.

RONALD E. STOLL, REGISTERED LAND SURVEYOR #7258, RES LAND SURVEYS, INC., SHOW LOW, ARIZONA.

RONALD E. STOLL R.L.S. 7258

ASSISTANTS

MARTIN MARTIN, CHIEF OF PARTY, DRAFTSMAN

DENNIS McNAMARA, PARTY CHIEF

MARK CLEMENTS, SURVEY TECHNICIAN

JOB NO. 317-383-LHM

STATE OF NEW MEXICO } SS.
OTERO COUNTY }

FILED FOR RECORD IN MY OFFICE
24 day of Oct. 1983
2:50 o'clock P.M. and duly recorded
Book No. 30 Page 25 of
records of Otero County, New Mexico
Gladys Clark, Otero County, New Mexico
Deputy

## LEGEND

- FOUND G-L-O BRASS CAP PIPE (1939)
- CORNER MONUMENTED THIS SURVEY
- COMPUTED POINT – NOTHING SET
- BOUNDARY OF NATIONAL FOREST LAND
- PORTION OF SURVEY NOT A FOREST SERVICE PROPERTY LINE
- ORIGINAL SURVEY LINE NOT INCLUDED IN THIS SURVEY
- RECORD BEARING AND/OR DISTANCE (NORTH, 0.0')

## NOTES

A U.S.F.S. MONUMENT IS A 2 1/2" x 30" ALUMINUM MONUMENT.

ALL SUBDIVISIONAL CORNERS ESTABLISHED BY THIS SURVEY, IF MONUMENTED, HAVE U.S.F.S. SIGN 54-9 ATTACHED ALONGSIDE.

ALL PROPERTY CORNERS HAVE U.S.F.S. SIGNS 54-2 AND 54-9 ATTACHED ALONGSIDE.

ALL BEARING TREES HAVE U.S.F.S. SIGN 54-3 ATTACHED TO THE TREE.

SCALE

1" = 500'

BASIS OF BEARING: SOLAR OBSERVATION

Bk 30 Pg 25

**RECORD OF SURVEY**

RES LAND SURVEYS, INC.
SHOW LOW, AZ. 85901

CHECKED BY: MHM
APPROVED BY: RES
DATE: 6/28/83