S11 T19S R14E

BK 31 PG 47

RETRACEMENT SURVEY, PARTIAL SUBDIVISION AND MONUMENTATION OF SECTION 11, A PORTION OF THE LINCOLN NATIONAL FOREST PROPERTY LINE

SITUATED IN T19S, R14E, NEW MEXICO PRINCIPAL MERIDIAN, NEW MEXICO

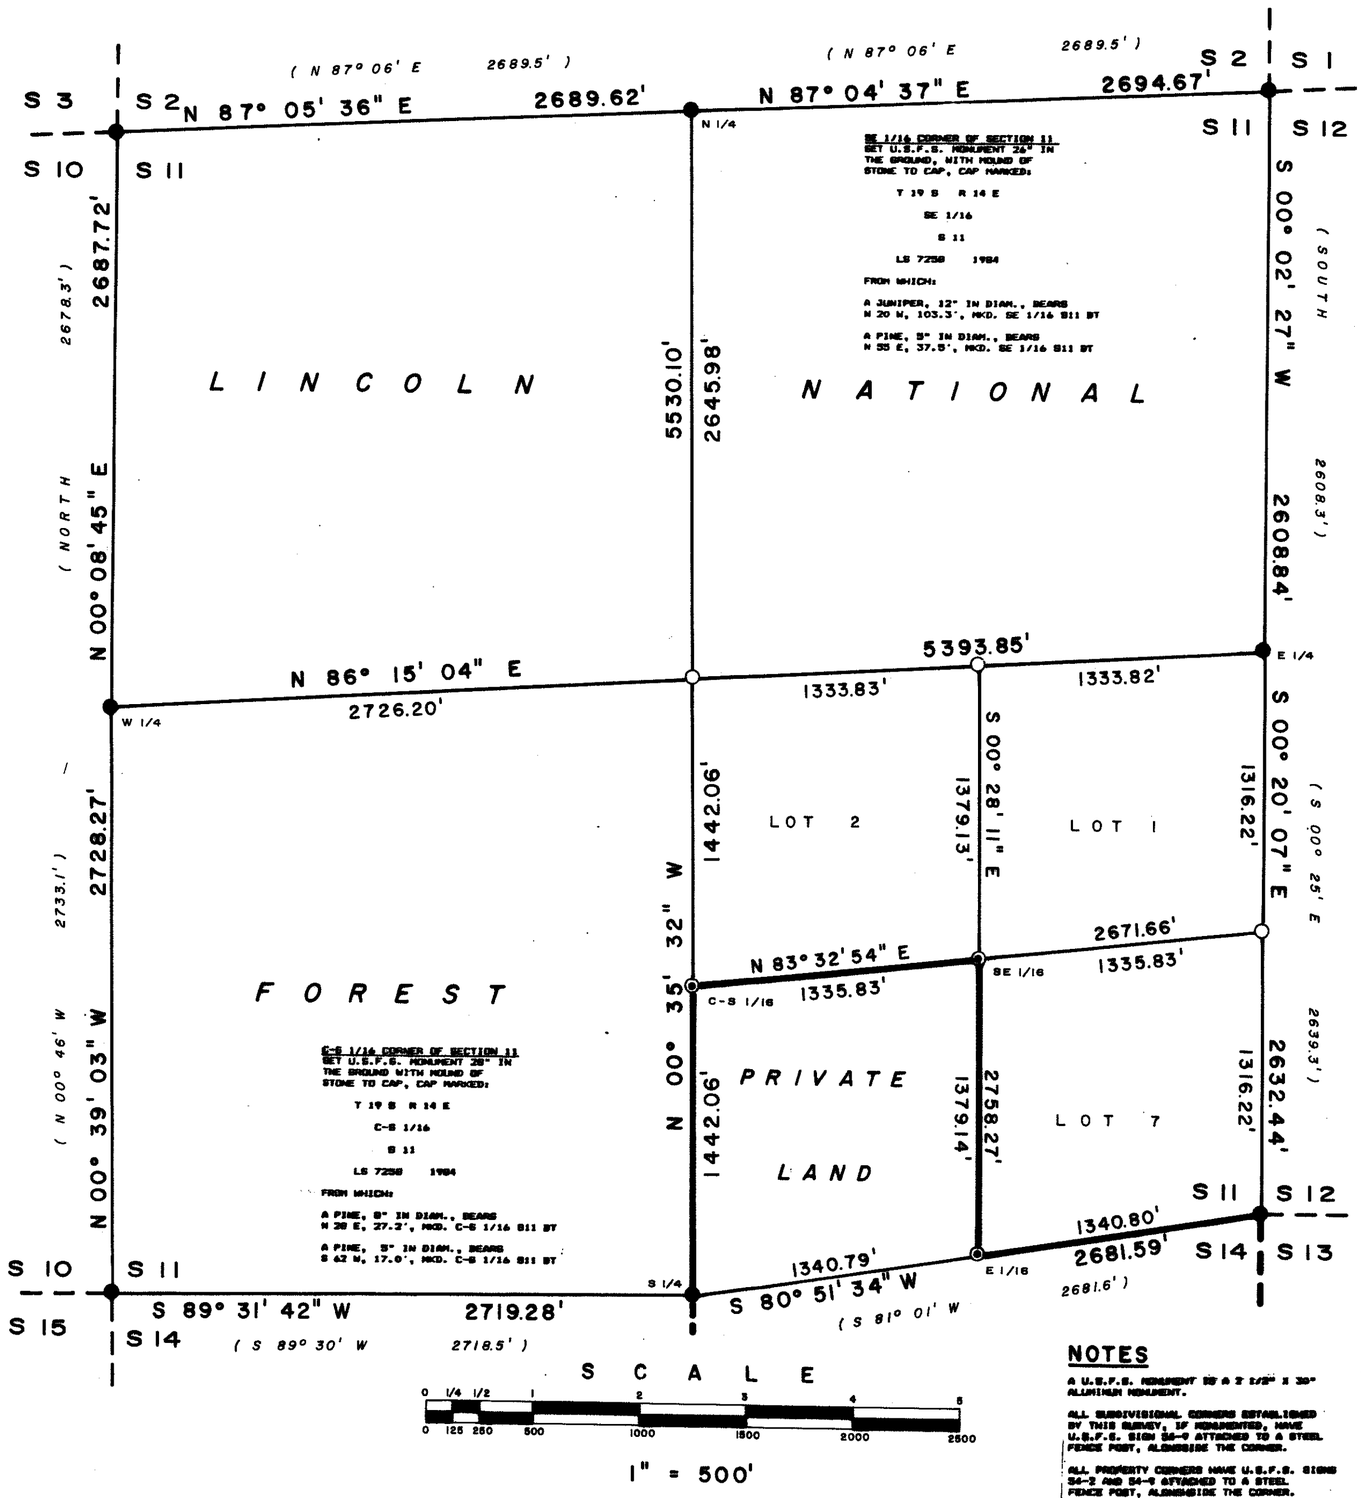

THIS PLAT REPRESENTS A RECORD OF THE PARTIAL RETRACEMENT AND SUBDIVISION OF SECTION 11, T 19 S, R 14 E, N.M.P.M., WHICH CONSTITUTES A PORTION OF THE PROPERTY LINES OF THE LINCOLN NATIONAL FOREST. THE ORIGINAL SURVEY WAS EXECUTED BY SAMUEL R. BIGGS, DEPUTY SURVEYOR, IN 1884, AND A DEPENDENT RESURVEY WAS EXECUTED BY A. PARKER WARNER, CADASTRAL ENGINEER, IN 1939 AND IS A RECORD OF THE BUREAU OF LAND MANAGEMENT, SANTA FE, NEW MEXICO. THE MONUMENTATION REPRESENTED ON THIS PLAT IS FOR THE PURPOSE OF IDENTIFYING AND PERPETUATING THE EVIDENCE OF MONUMENTS AND ACCESSORIES ESTABLISHED BY THE 1939 DEPENDENT RESURVEY AND TO IDENTIFY A PORTION OF THE U.S. FOREST SERVICE PROPERTY BOUNDARY IN SECTION 11.

THIS SURVEY, RETRACEMENT AND MONUMENTATION THEREOF IS PREPARED AS A RESULT OF THE REQUEST OF THE FOREST SUPERVISOR, LINCOLN NATIONAL FOREST.

I CERTIFY THIS SURVEY, RETRACEMENT, AND MONUMENTATION THEREOF WAS PREPARED BY ME OR MY ASSISTANTS UNDER MY SUPERVISORY DIRECTION AND THAT SAME IS TRUE AND CORRECT TO THE BEST OF MY KNOWLEDGE.

RONALD E. STOLL, REGISTERED LAND SURVEYOR #7258, RES LAND SURVEYS, INC., SHOW LOW, ARIZONA.

RONALD E. STOLL NEW MEXICO 4184 REGISTERED PROFESSIONAL LAND SURVEYOR

Ronald E. Stoll

RONALD E. STOLL R.L.S. 7258

ASSISTANTS:

MARTIN MARTIN - CHIEF OF PARTY, DRAFTSMAN

DENNIS MCNAMARA - PARTY CHIEF

MARK CLEMENTS - SURVEY TECHNICIAN

JOB NO. 347-983-NM

LEGEND

FOUND G-L-O BRASS CAP PIPE (1939)	●
CORNER MONUMENTED THIS SURVEY	◉
COMPUTED POINT - NOTHING SET	○
BOUNDARY OF NATIONAL FOREST LAND	▬
PORTION OF SURVEY NOT A FOREST SERVICE PROPERTY LINE	—
ORIGINAL SURVEY LINE NOT INCLUDED IN THIS SURVEY	- - -
RECORD BEARING AND/OR DISTANCE	(N01°E 2.3')

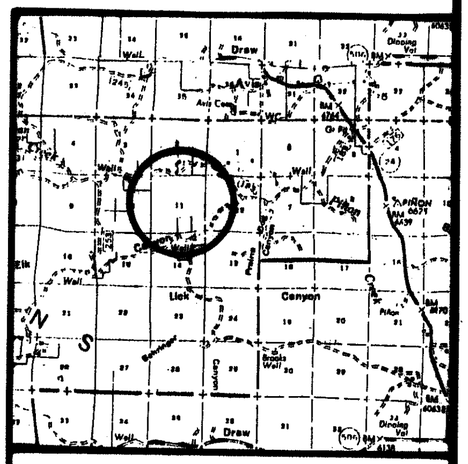

NOTES

A U.S.F.S. MONUMENT IS A 2 1/2" X 30" ALUMINUM MONUMENT.

ALL SUBDIVISIONAL CORNERS ESTABLISHED BY THIS SURVEY, IF MONUMENTED, HAVE U.S.F.S. SIGN 54-9 ATTACHED TO A STEEL FENCE POST, ALONGSIDE THE CORNER.

ALL PROPERTY CORNERS HAVE U.S.F.S. SIGNS 54-2 AND 54-9 ATTACHED TO A STEEL FENCE POST, ALONGSIDE THE CORNER.

ALL BEARING TREES HAVE U.S.F.S. SIGN 54-3 ATTACHED TO THE TREE.

SCALE

0 1/4 1/2 1 2 3 4 5

0 125 250 500 1000 1500 2000 2500

1" = 500'

BASIS OF BEARING, SOLAR OBSERVATION

SHEET 1 OF 1

Bk 31 Pg 47

RECORD OF SURVEY

RES LAND SURVEYS, INC.
SHOW LOW, AZ. 85901

CHECKED BY: RNM
APPROVED BY: RES
DATE: 4/9/84