S33 T26S R6E

BK 32 PG 36

Plat of Survey

The W/2 of the W/2 of the NE/4 of the NE/4; The S/2 of the NW/4 of the NE/4; All of Lot 5; and a portion of Lot 6, of Sec 33, T 26 S, R 6 E, N.M.P.M., Otero County, New Mexico.

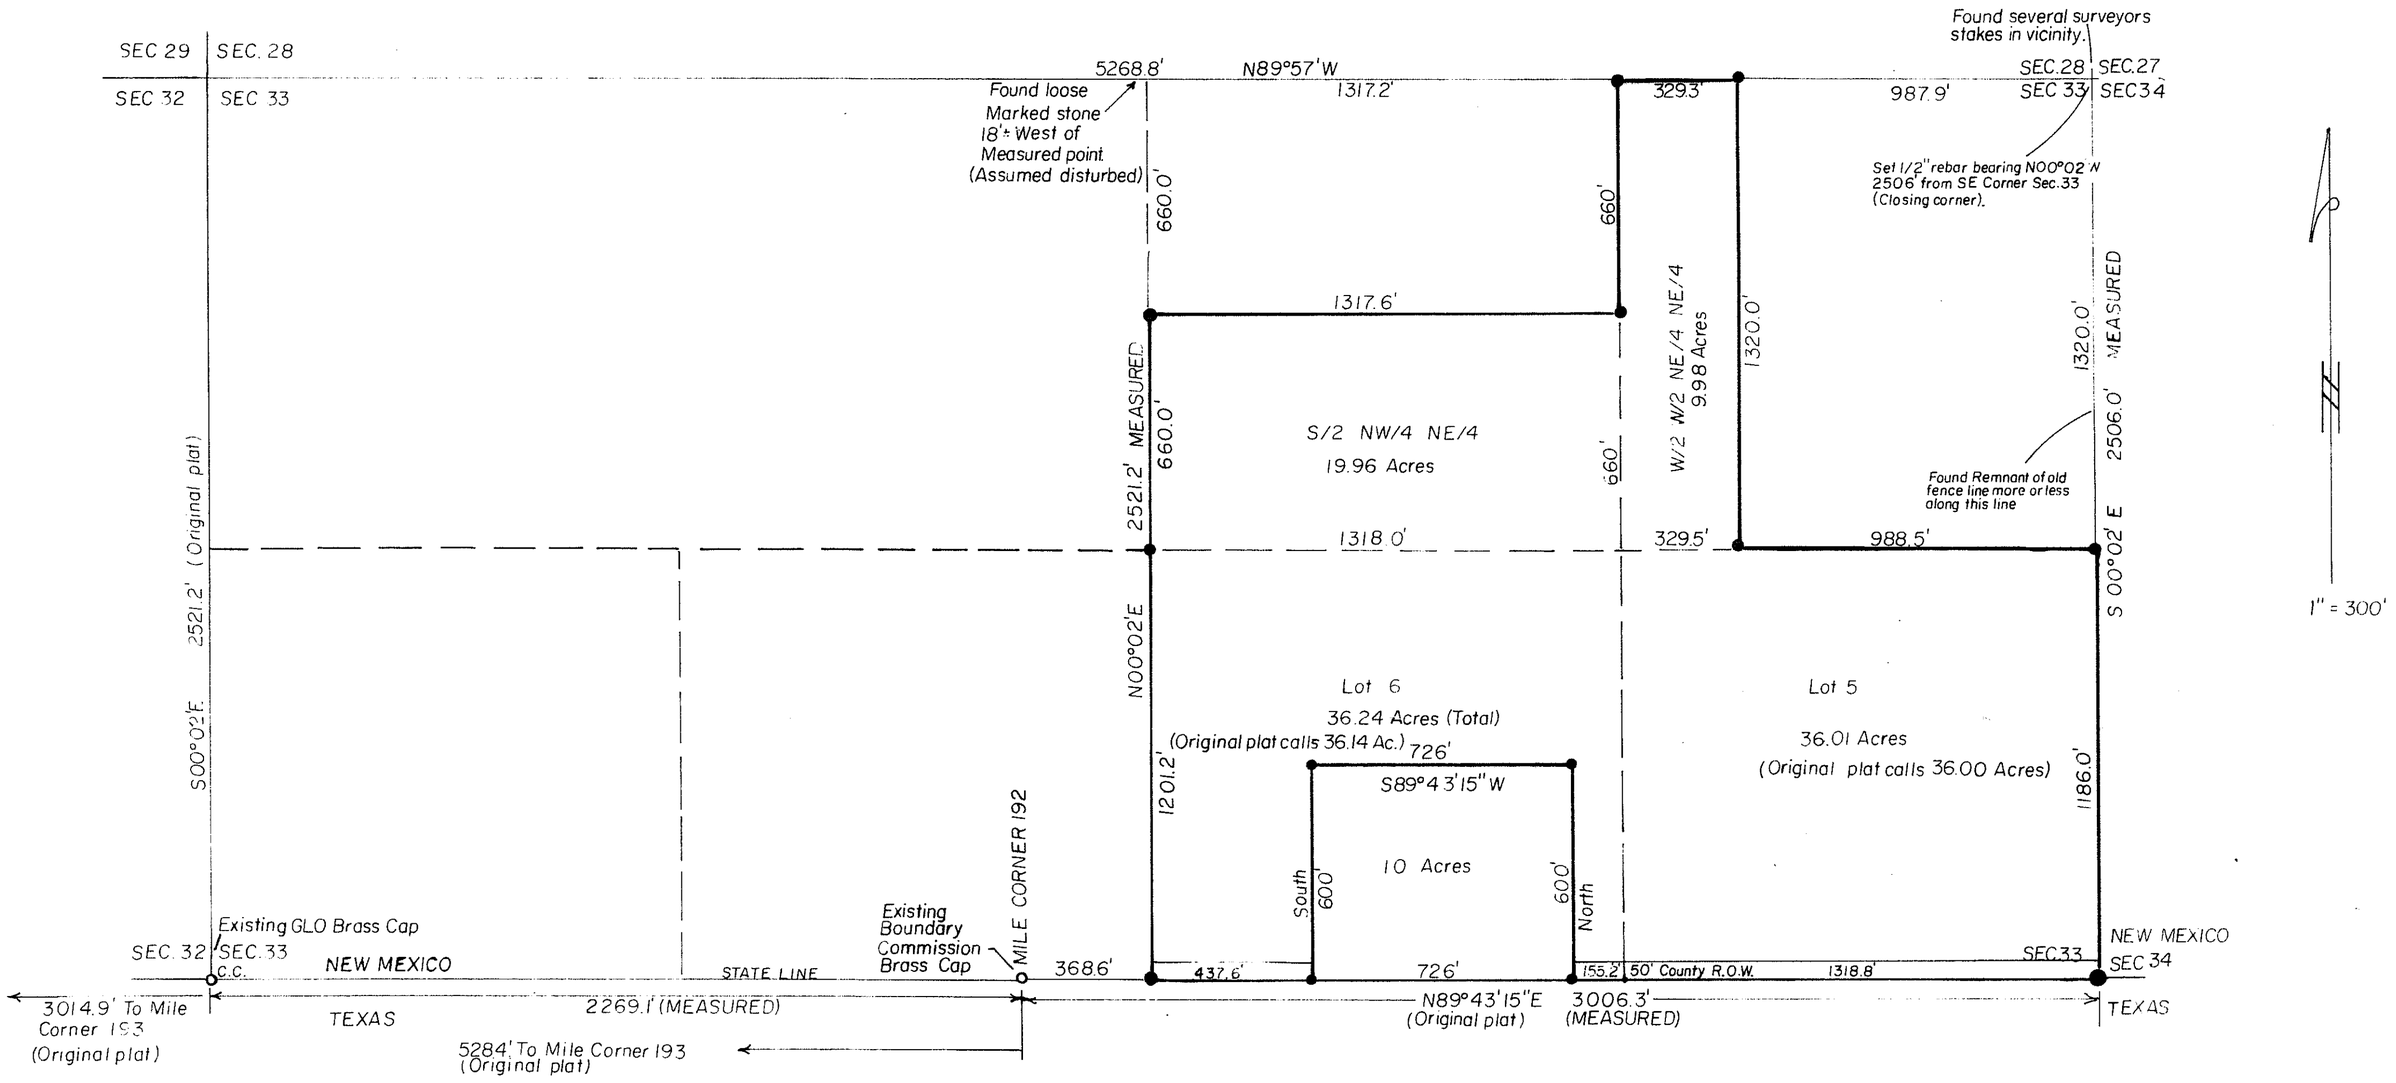

NOTE: 1. Original plat refers to Supplemental Amended Plat Showing Sections 31, 32, 33, 34, 35 and 36 in Township No 26 South, Range No 6 East of the New Mexico Principal Meridian in New Mexico. Nov. 7, 1914.

2. Blacked in corners set this survey.

CERTIFICATION:

This is to certify that the above plat was made from field notes of a bonafide survey made by me and is true and correct to the best of my knowledge and belief.

Dan R. Reddy N.M.P.E. & L.S. 5412

STATE OF NEW MEXICO } SS.
OTERO COUNTY }
FILED FOR RECORD IN MY OFFICE
The 18th of March 19 85
At 12:00 o'clock P.M. and duly recorded
in Book No. 32 Page 36 of
the records of Otero County, New Mexico.
Andrew C. Wyndham
Clerk, Otero County, New Mexico
Dianna J. Duran

Bk 32 Pg 36

36

8764