EASI FILE C S29 T26 R6 EFH 24

BK 39 PG 34

PLAT OF SURVEY OF A 159.230 ACRE TRACT

LOCATED IN SECTION 29, T.26S., R.6E., N.M.P.M. OF THE U.S.G.L.O. SURVEYS

CHAPARRAL, OTERO COUNTY, NEW MEXICO

SCALE: 1" = 300' DECEMBER 13, 1988

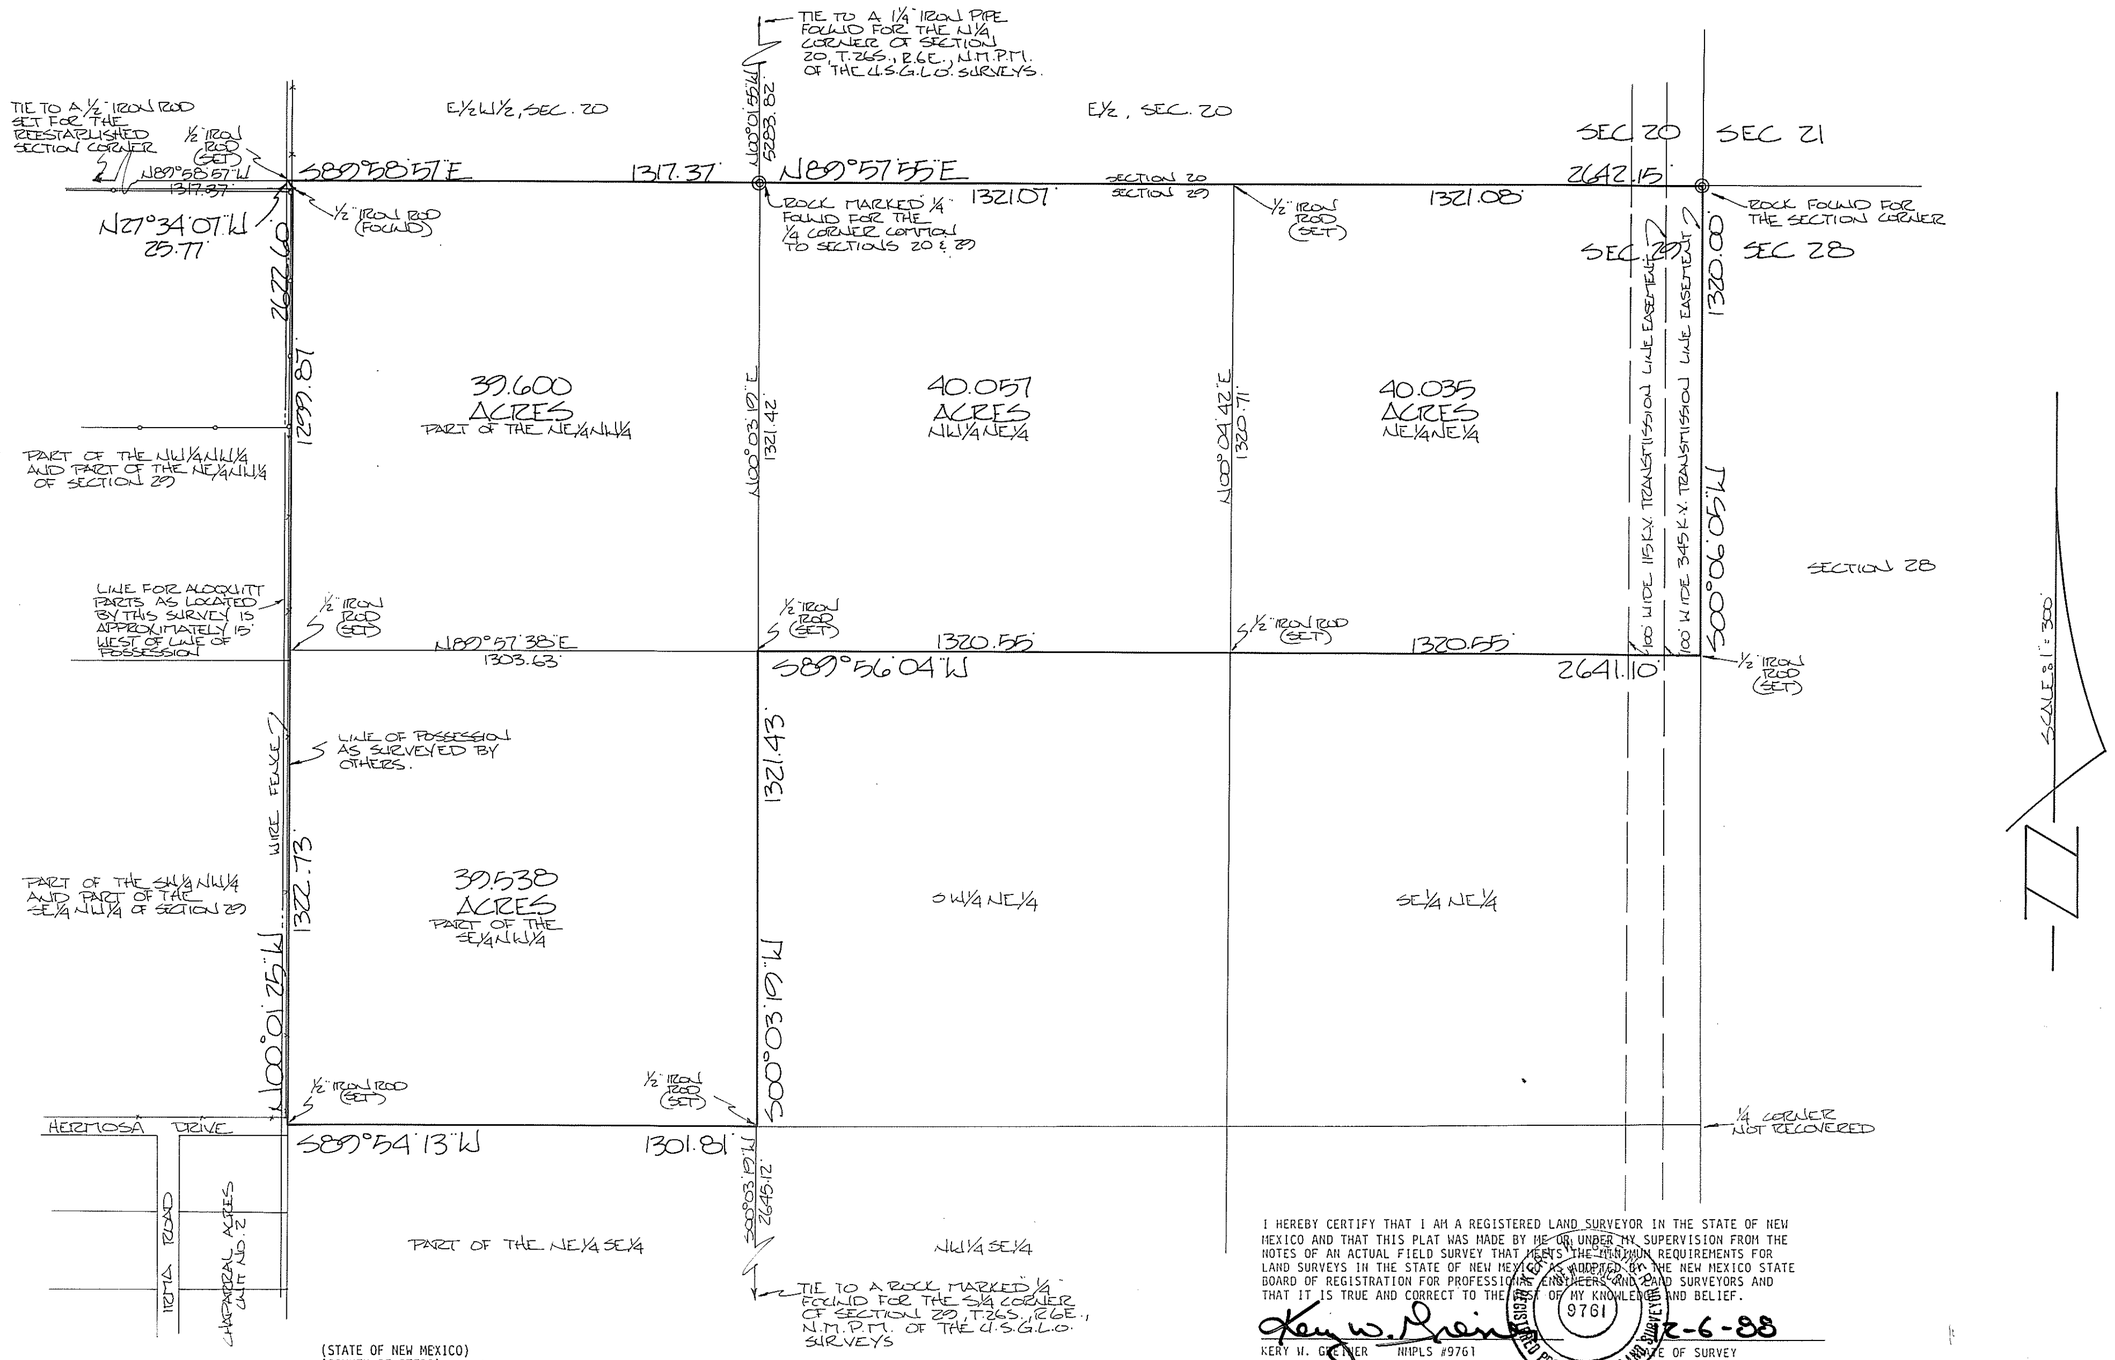

(STATE OF NEW MEXICO)
(COUNTY OF OTERO)

I HEREBY CERTIFY THAT THIS INSTRUMENT WAS FILED FOR RECORD ON THE 22nd DAY OF Feb., 1989, AT 8:45 A.M., AND DULY RECORDED IN BOOK 39, PAGE 34 OF THE RECORDS OF OTERO COUNTY.

Dianna J. Duran BY: Karen Durre
COUNTY CLERK DEPUTY

1397

I HEREBY CERTIFY THAT I AM A REGISTERED LAND SURVEYOR IN THE STATE OF NEW MEXICO AND THAT THIS PLAT WAS MADE BY ME OR UNDER MY SUPERVISION FROM THE NOTES OF AN ACTUAL FIELD SURVEY THAT MEETS THE MINIMUM REQUIREMENTS FOR LAND SURVEYS IN THE STATE OF NEW MEXICO AS ADOPTED BY THE NEW MEXICO STATE BOARD OF REGISTRATION FOR PROFESSIONAL ENGINEERS AND LAND SURVEYORS AND THAT IT IS TRUE AND CORRECT TO THE BEST OF MY KNOWLEDGE AND BELIEF.

Kery W. Greiner 12-6-88
KERY W. GREINER NMPLS #9761 DATE OF SURVEY

REGISTERED PROFESSIONAL LAND SURVEYOR 9761

(STATE OF NEW MEXICO)
(COUNTY OF DOÑA ANA)

THE FOREGOING WAS ACKNOWLEDGED BEFORE ME THIS 1ST DAY OF FEBRUARY 1989

Larry M. Provencio (NOTARY PUBLIC)
MY COMMISSION EXPIRES:

OFFICIAL SEAL
LARRY M. PROVENCIO
NOTARY PUBLIC - STATE OF NEW MEXICO
My Commission Expires 5/18/91

#88475.2

DIAMONDBACK LAND SURVEYING CO.
755 TELSHOR BLVD., SUITE 1E
LAS CRUCES, NM • 88001
(505) 522-0400

Bk 39 Pg 34