SECTION 1 T16S R11E

BK 41 PG 3

A SURVEY OF LOTS 3, 4, 5, 11 AND 12 IN SECTION 1, T. 16S., R. 11E., N.M.P.M. OTERO COUNTY, N.M.

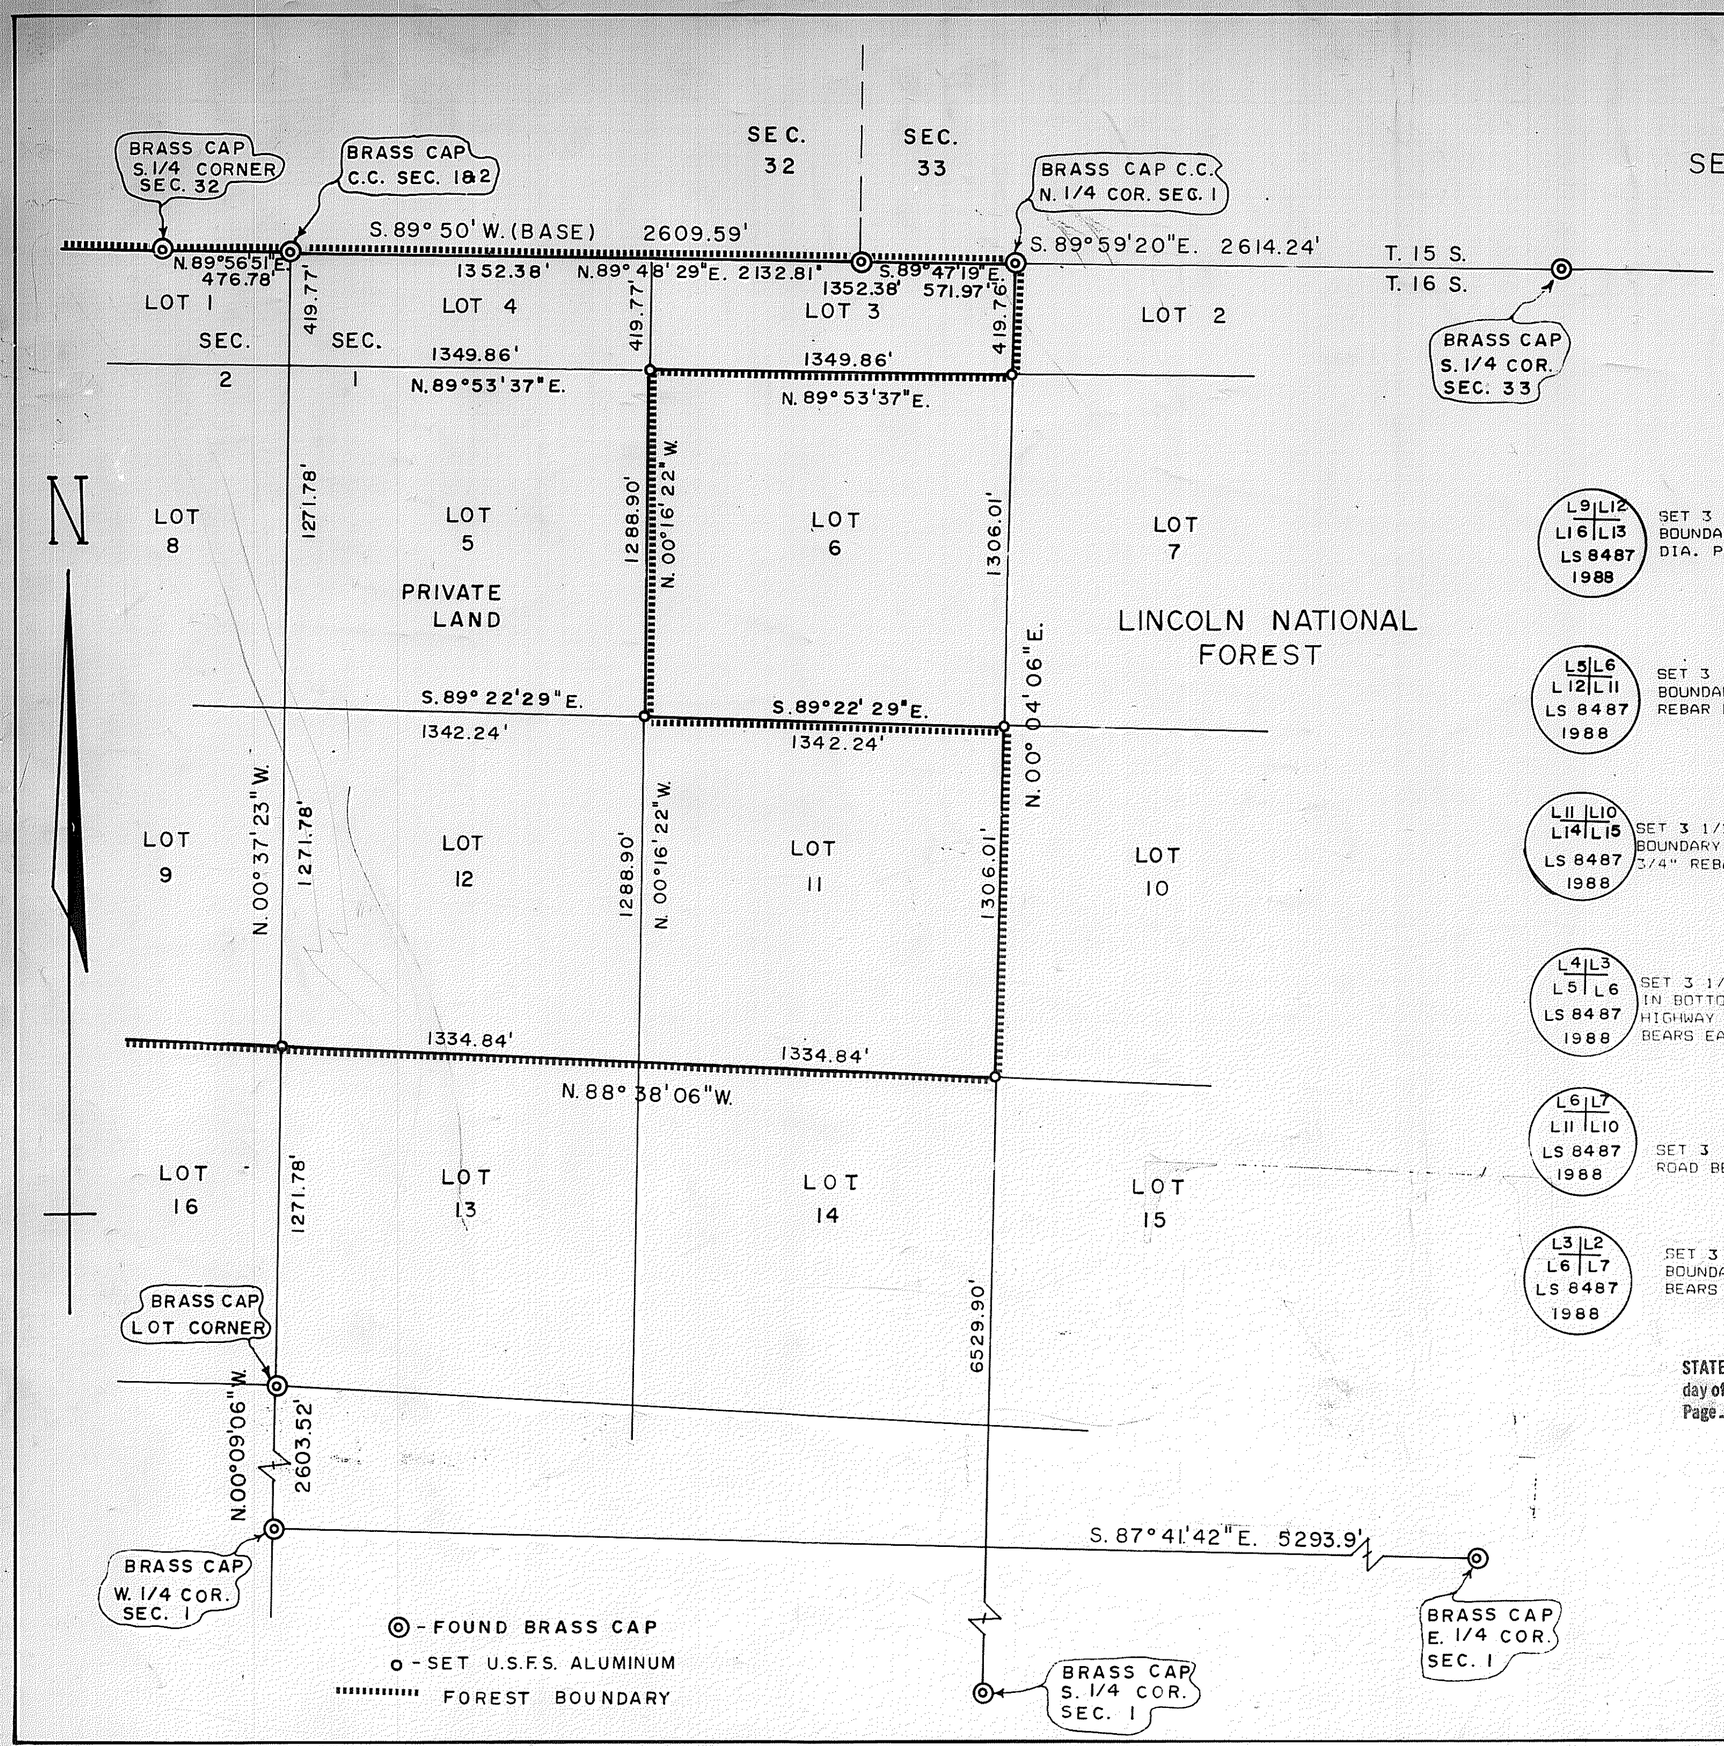

L9 | L12
L16 | L13
LS 8487
1988

SET 3 1/2" ALUMINUM U.S.F.S. CAP, BUILT MOUND OF STONES, FOREST BOUNDARY SIGN ON 1.2' DIA. DOUGLAS FIR SOUTH 25.25', BLAZED 1.2' DIA. PINE BEARS WEST 33', 5/8" REBAR BEARS WEST 23.50'.

L5 | L6
L12 | L11
LS 8487
1988

SET 3 1/2" ALUMINUM U.S.F.S. CAP, BUILT MOUND OF STONES, FOREST BOUNDARY SIGN ON 6" DIA. PINE BEARS NORTH EASTERLY 6.10', 3/8" REBAR BEARS WEST 5.8'.

L11 | L10
L14 | L15
LS 8487
1988

SET 3 1/2" ALUMINUM U.S.F.S. CAP, BUILT MOUND OF STONES, FOREST BOUNDARY SIGN ON 8" DIA. PINE BEARS NORTH EASTERLY ABOUT 15 FEET, 3/4" REBAR BEAR NORTH 8.1', A 3/8" REBAR, BEARS NORTH EASTERLY 9.95'.

L4 | L3
L5 | L6
LS 8487
1988

SET 3 1/2" ALUMINUM U.S.F.S. CAP BUILT, MOUND OF STONES, CORNER LIES IN BOTTOM OF SMALL DRAINAGE ARROYD, NORTH EDGE OF ASPHALT ON U.S. HIGHWAY 82, BEARS SOUTH 88', THE WEST EDGE OF A PRIVATE DRIVEWAY, BEARS EAST ABOUT 35 FEET.

L6 | L7
L11 | L10
LS 8487
1988

SET 3 1/2" ALUMINUM U.S.F.S. CAP, BUILT LARGE MOUND OF STONES, A ROAD BEARS WEST ABOUT 25', 3/4" REBAR BEARS NORTH 5.0'.

L3 | L2
L6 | L7
LS 8487
1988

SET 3 1/2" ALUMINUM U.S.F.S. CAP, BUILT MOUND OF STONES, FOREST BOUNDARY SIGN ON A 6" OAK BEARS SOUTH EASTERLY 11.15', 1/2" REBAR BEARS SOUTH WESTERLY 3.70'.

STATE OF NEW MEXICO, County of Otero ss, Filed for record in my office this 11 day of May, 1990, at 9:05 o'clock A.M. and duly recorded in Book 41 Page 3 of the Records of said county. Diana J. Duran County Clerk by Mary D. Quinton Deputy

#3601

RUIDOSO LAND SURVEYING CO.

SURVEYING-MAPPING-PLANNING
RUIDOSO NEW MEXICO

DATE	SCALE	
OCT. 1988	1" = 400'	
PLAT NO	JOB NO.	
B-88	930	
SHEET NO.	CK'D.	PLAT BY
1 OF 1		W.A.S.

Wyatt A. Sparks NEW MEXICO 8487 Registered Land Surveyor

SIGNED Wyatt A. Sparks

Bk 41 Pg 3