EASI FILE CORP IRVINE CA EFH 24

TRESTLE TRAIL

BK 42 PG 44

EASEMENT SURVEY FOR TRESTLE TRAIL

Located in N1/2 Lot8, Sec. 6, T16S, R12E, NMPM

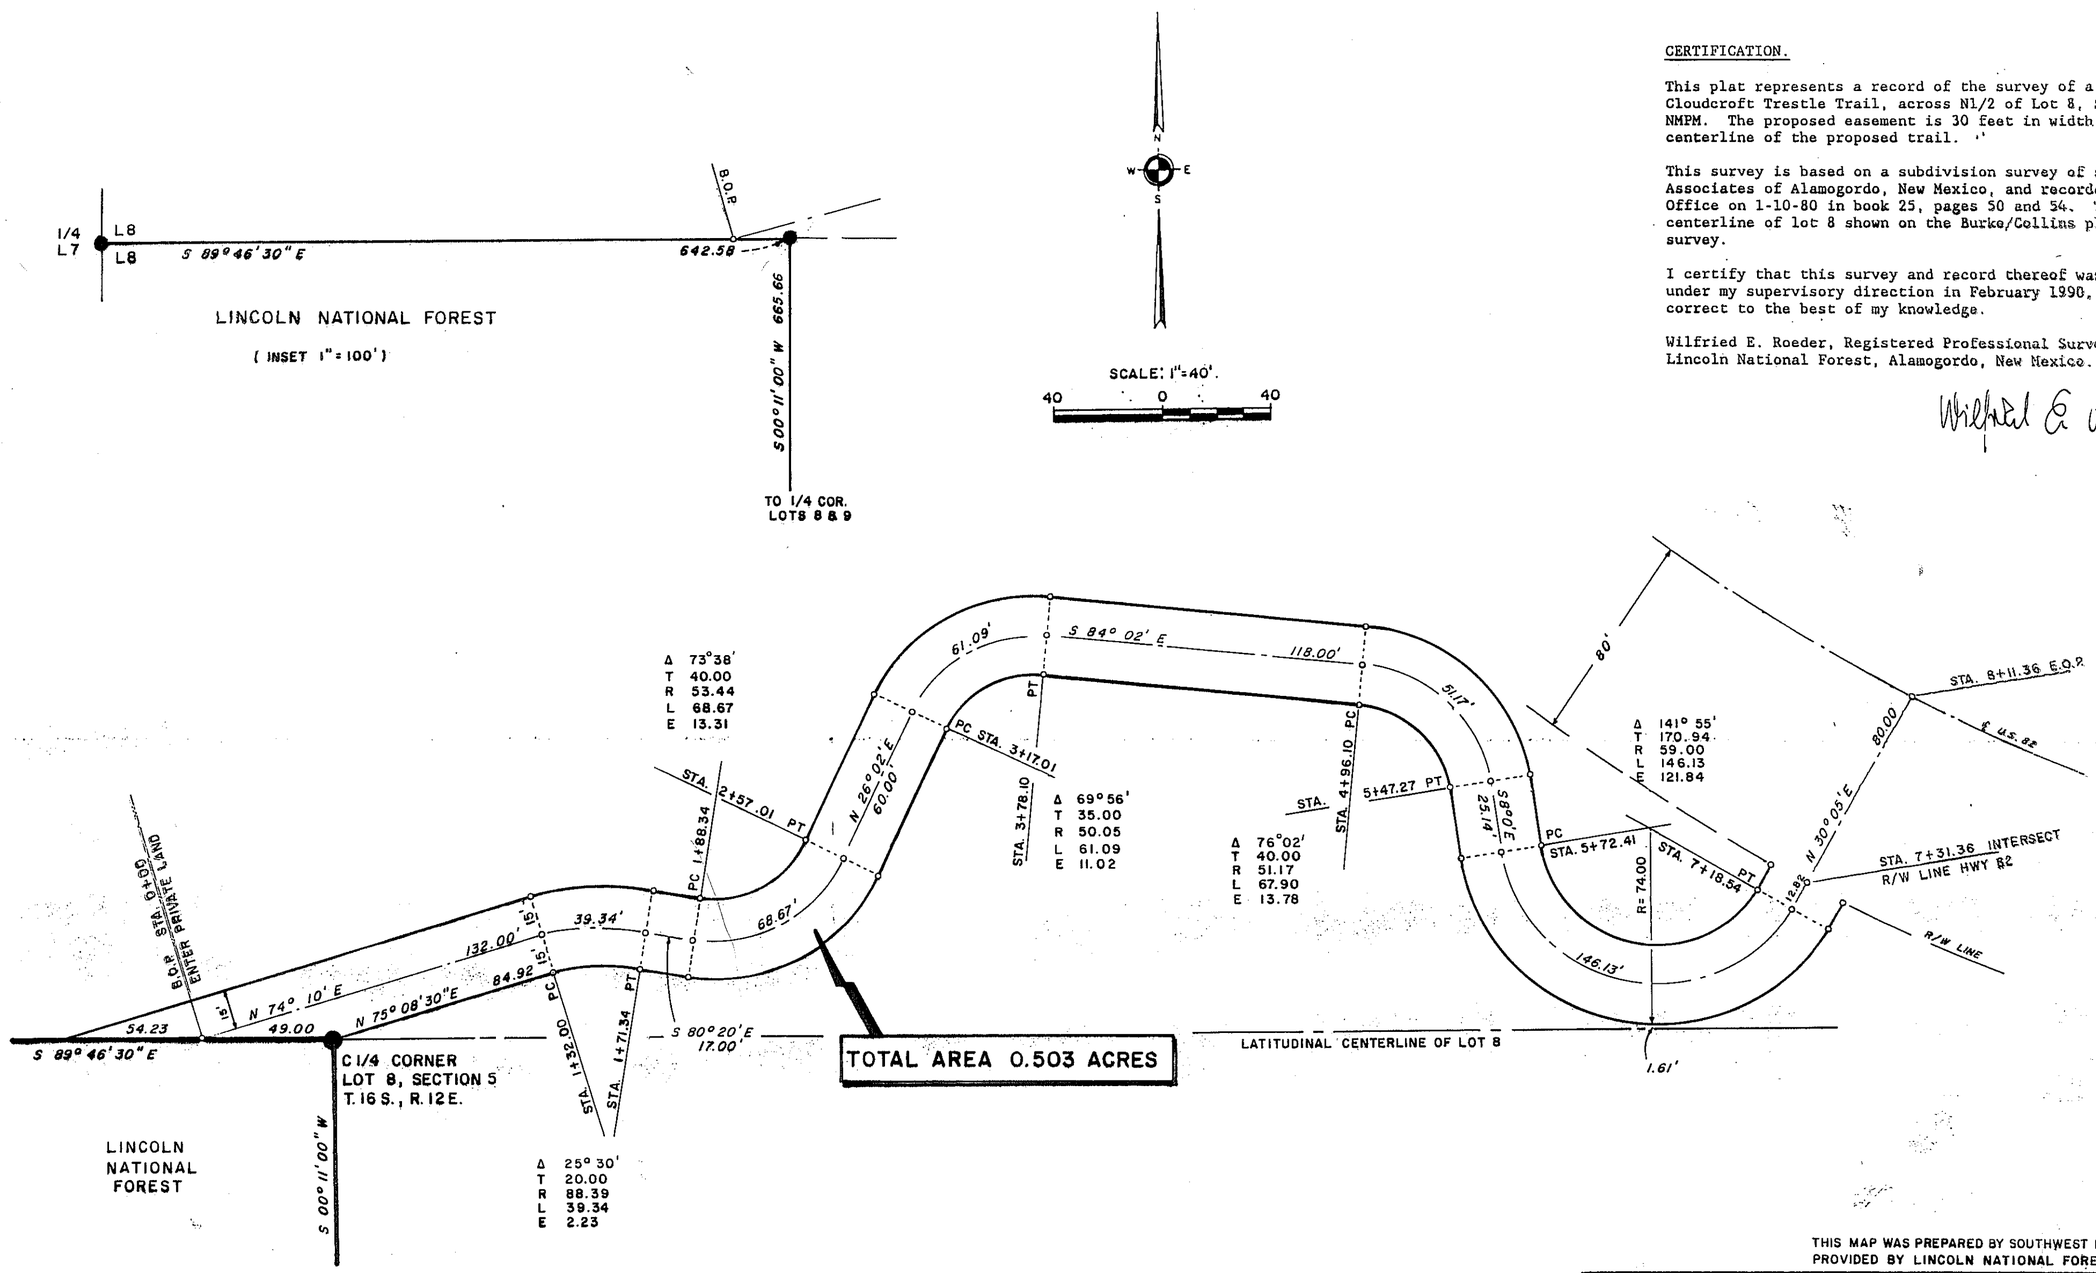

CERTIFICATION.

This plat represents a record of the survey of a proposed road easement for Cloudcroft Trestle Trail, across N1/2 of Lot 8, Section 6, T.16 S., R.12 E., NMPM. The proposed easement is 30 feet in width, 15 feet on each side of the centerline of the proposed trail.

This survey is based on a subdivision survey of section 6 made by Burke/Collins Associates of Alamogordo, New Mexico, and recorded in the Otero County Clerks Office on 1-10-80 in book 25, pages 50 and 54. The bearing of the meridional centerline of lot 8 shown on the Burke/Collins plat was accepted for this survey.

I certify that this survey and record thereof was made by me or my assistants under my supervisory direction in February 1990, and that same is true and correct to the best of my knowledge.

Wilfried E. Roeder, Registered Professional Surveyor New Mexico No. 4691, Lincoln National Forest, Alamogordo, New Mexico.

Wilfried E. Roeder 9/10/91

Registered Professional Land Surveyor
STATE OF NEW MEXICO
NO. 4691
WILFRIED E. ROEDER

STATE OF NEW MEXICO
OTERO COUNTY
FILED FOR RECORD
This 11 day of Sep 1991
At 2:00 o'clock P.M. and duly recorded
in Book No. 42 Page 44
the records of Otero County, New Mexico
Dianna L. Duran
County Clerk, Otero County, New Mexico
By Lynn Estrada Deputy
7347

THIS MAP WAS PREPARED BY SOUTHWEST ENGINEERING INC. FROM INFORMATION PROVIDED BY LINCOLN NATIONAL FOREST U.S.D.A.

LINCOLN NATIONAL FOREST		SEI JOB NO. A-90-075	
DATE 5/4/90	SCALE 1" = 40'	DRAWN BY M.U.	SHEET 1 OF 1

SOUTHWEST ENGINEERING, INC.
475 ARCHULETA RD., LAS CRUCES, NEW MEXICO 88005 (505) 526-3381
1000 ZUNI DR., ALAMOGORDO, NEW MEXICO 88310 (505) 437-1501

REVISIONS