PLAT OF SURVEY OF A 1.000 ACRE TRACT LOCATED IN SECTION 19, T. 26 S., R. 6 E., N.M.P.M. OF THE U.S.G.L.O. SURVEYS CHAPARRAL, OTERO COUNTY, NEW MEXICO

SCALE: 1" = 200' MARCH 29, 1994

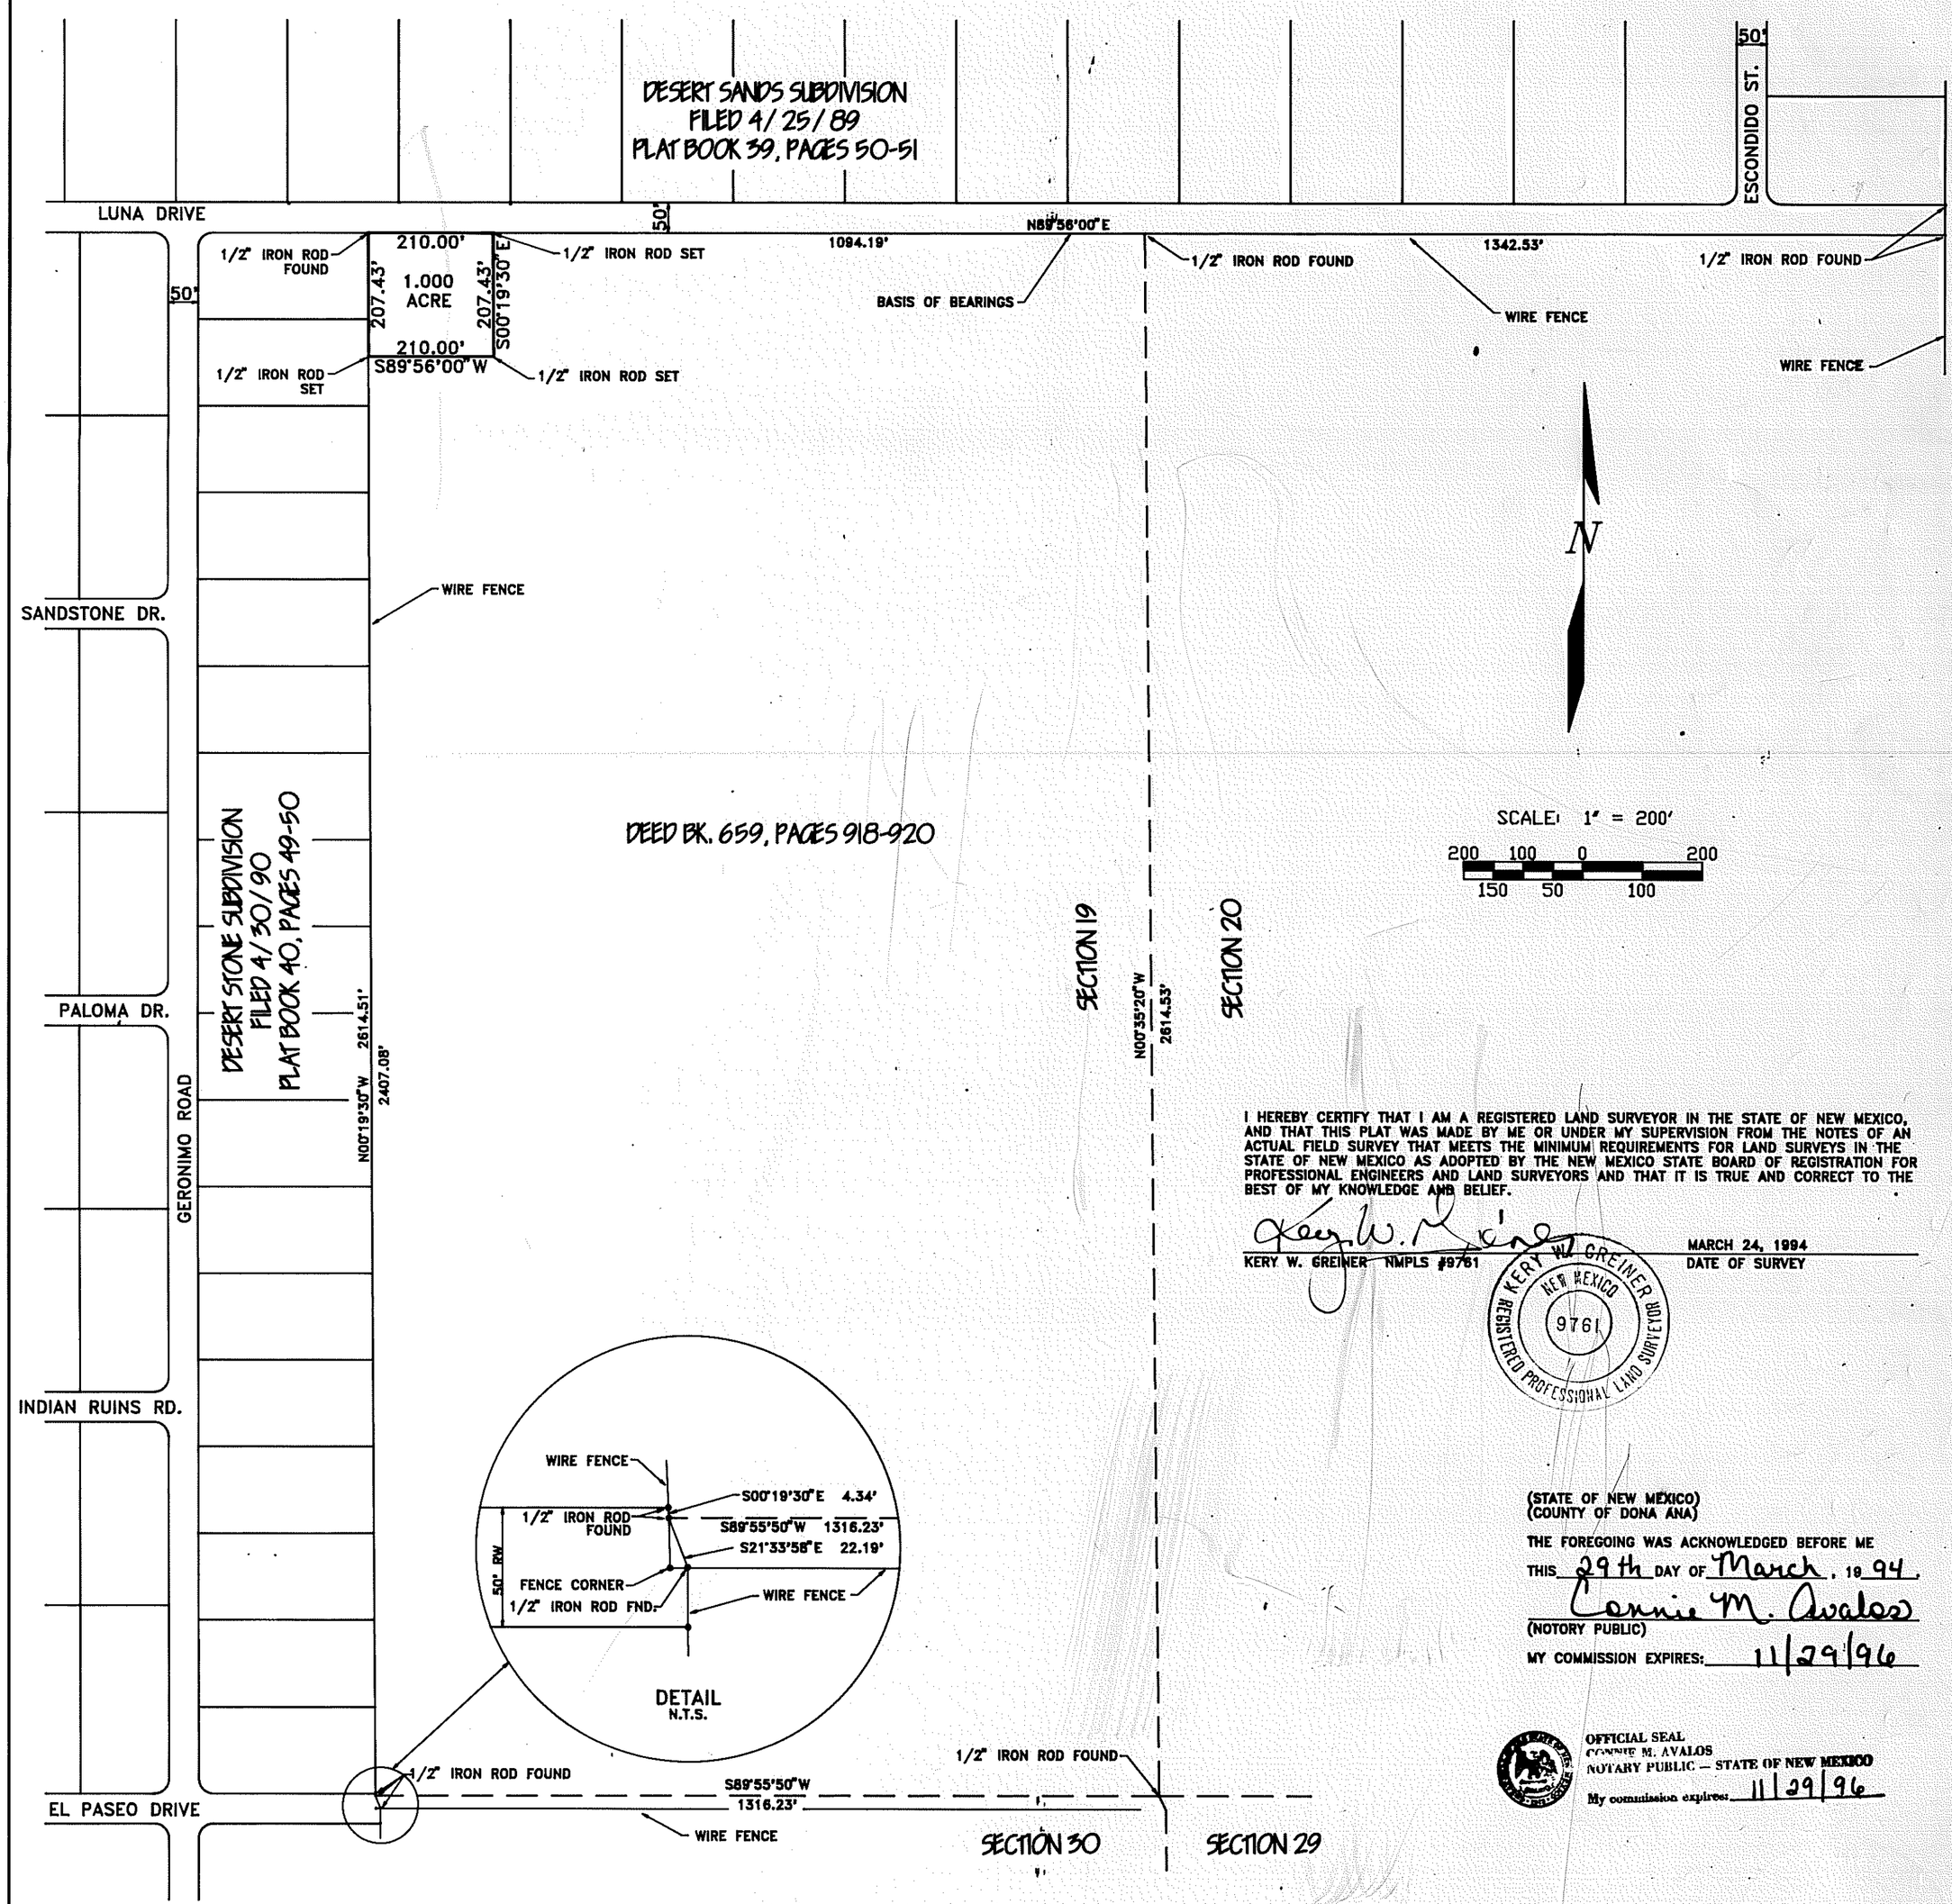

I HEREBY CERTIFY THAT I AM A REGISTERED LAND SURVEYOR IN THE STATE OF NEW MEXICO, AND THAT THIS PLAT WAS MADE BY ME OR UNDER MY SUPERVISION FROM THE NOTES OF AN ACTUAL FIELD SURVEY THAT MEETS THE MINIMUM REQUIREMENTS FOR LAND SURVEYS IN THE STATE OF NEW MEXICO AS ADOPTED BY THE NEW MEXICO STATE BOARD OF REGISTRATION FOR PROFESSIONAL ENGINEERS AND LAND SURVEYORS AND THAT IT IS TRUE AND CORRECT TO THE BEST OF MY KNOWLEDGE AND BELIEF.

Kery W. Greiner

KERY W. GREINER NMPLS #9761 — MARCH 24, 1994 DATE OF SURVEY

KERY W. GREINER NEW MEXICO 9761 REGISTERED PROFESSIONAL LAND SURVEYOR

(STATE OF NEW MEXICO)
(COUNTY OF DONA ANA)

THE FOREGOING WAS ACKNOWLEDGED BEFORE ME THIS 29th DAY OF March, 1994.

Connie M. Avalos
(NOTORY PUBLIC)

MY COMMISSION EXPIRES: 11/29/96

OFFICIAL SEAL
CONNIE M. AVALOS
NOTARY PUBLIC — STATE OF NEW MEXICO
My commission expires: 11/29/96

(STATE OF NEW MEXICO)
(COUNTY OF OTERO)

RECORDED IN THE OFFICE OF THE COUNTY CLERK AND EX-OFFICIO RECORDER OF OTERO COUNTY, NEW MEXICO, AT 2:45 O'CLOCK, p M., THIS 30 DAY OF March, 1994.

Mary D. Quintana — COUNTY CLERK
BY: Robyn Silva — DEPUTY

RECEPTION NO.: 3887 BOOK: 45 PAGE: 35

GMA, INC.
Consultants • Engineers
Civil • Environmental • Transportation
4200 S. Research Dr., Bldg. A, Ste. 101
Las Cruces, NM 88003 (505) 646-6507

PROJ.# 94061 04, PLAT.DWG

SECTION 19 T26 R6E
BK 45 PG 35