EASI FILE CORP IRVINE CA EFM 24
SEC.15 T15S. R11E.
BK 51 PG 46

A SURVEY PLAT OF THE BEARGRASS ROAD EASEMENT IN THE NORTH 1/2 OF SECTION 15, T15S, R11E, NMPM, OTERO COUNTY, NEW MEXICO

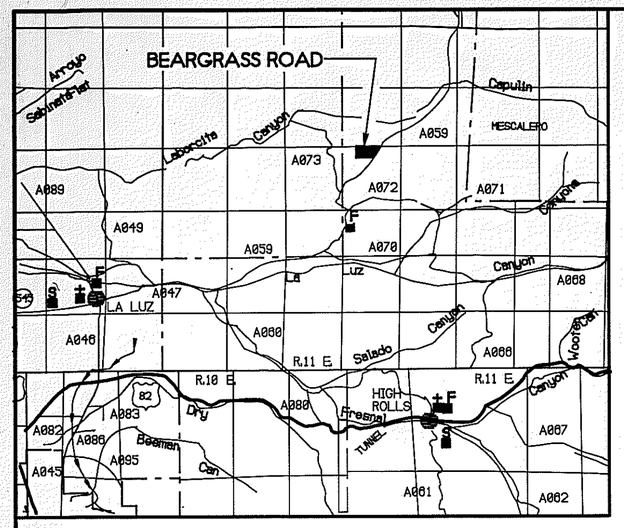

LOCATION MAP
NOT TO SCALE

APPROVALS

STATE OF NEW MEXICO)
)SS
COUNTY OF OTERO)

THIS PLAT HAS BEEN SUBMITTED TO, REVIEWED, AND APPROVED BY THE BOARD OF COUNTY COMMISSIONERS OF OTERO COUNTY AND IS HEREBY APPROVED BY FILING WITH THE OTERO COUNTY CLERK.

Timothy D. McM. — COMMISSION CHAIRMAN — 2-2-98 DATE OF APPROVAL

ATTEST: OTERO COUNTY CLERK — 2-2-98 DATE

ACCEPTANCE OF ROAD EASEMENT

THE DEDICATION OF THE ROAD EASEMENT SHOWN HEREON IS ACCEPTED BY THE COUNTY OF OTERO THIS 2 DAY OF February, 1998

Timothy D. McM. CHAIRMAN

I, KLAD ZIMMERLE, A NEW MEXICO REGISTERED PROFESSIONAL SURVEYOR CERTIFY THAT I CONDUCTED AND AM RESPONSIBLE FOR THIS SURVEY, THAT THIS SURVEY IS TRUE AND CORRECT TO THE BEST OF MY KNOWLEDGE AND BELIEF, AND THAT THIS SURVEY AND PLAT MEETS THE MINIMUM STANDARDS FOR SURVEYING IN NEW MEXICO.

NEW MEXICO REGISTRATION NO. 8334

DATE February 2, 1998

STATE OF NEW MEXICO)
)SS
COUNTY OF OTERO)

RECORDED IN THE OFFICE OF THE COUNTY CLERK AND EX-OFFICIO RECORDER OF OTERO COUNTY, NEW MEXICO, AT 3:40 O' CLOCK, P. M., THIS 9th DAY OF February, 1998

Mary D. Quintana COUNTY CLERK BY, Denise Pelifod

RECEPTION NO. 1367 BOOK: 51 PAGES: 46

0 100 200
SCALE: 1" = 100'

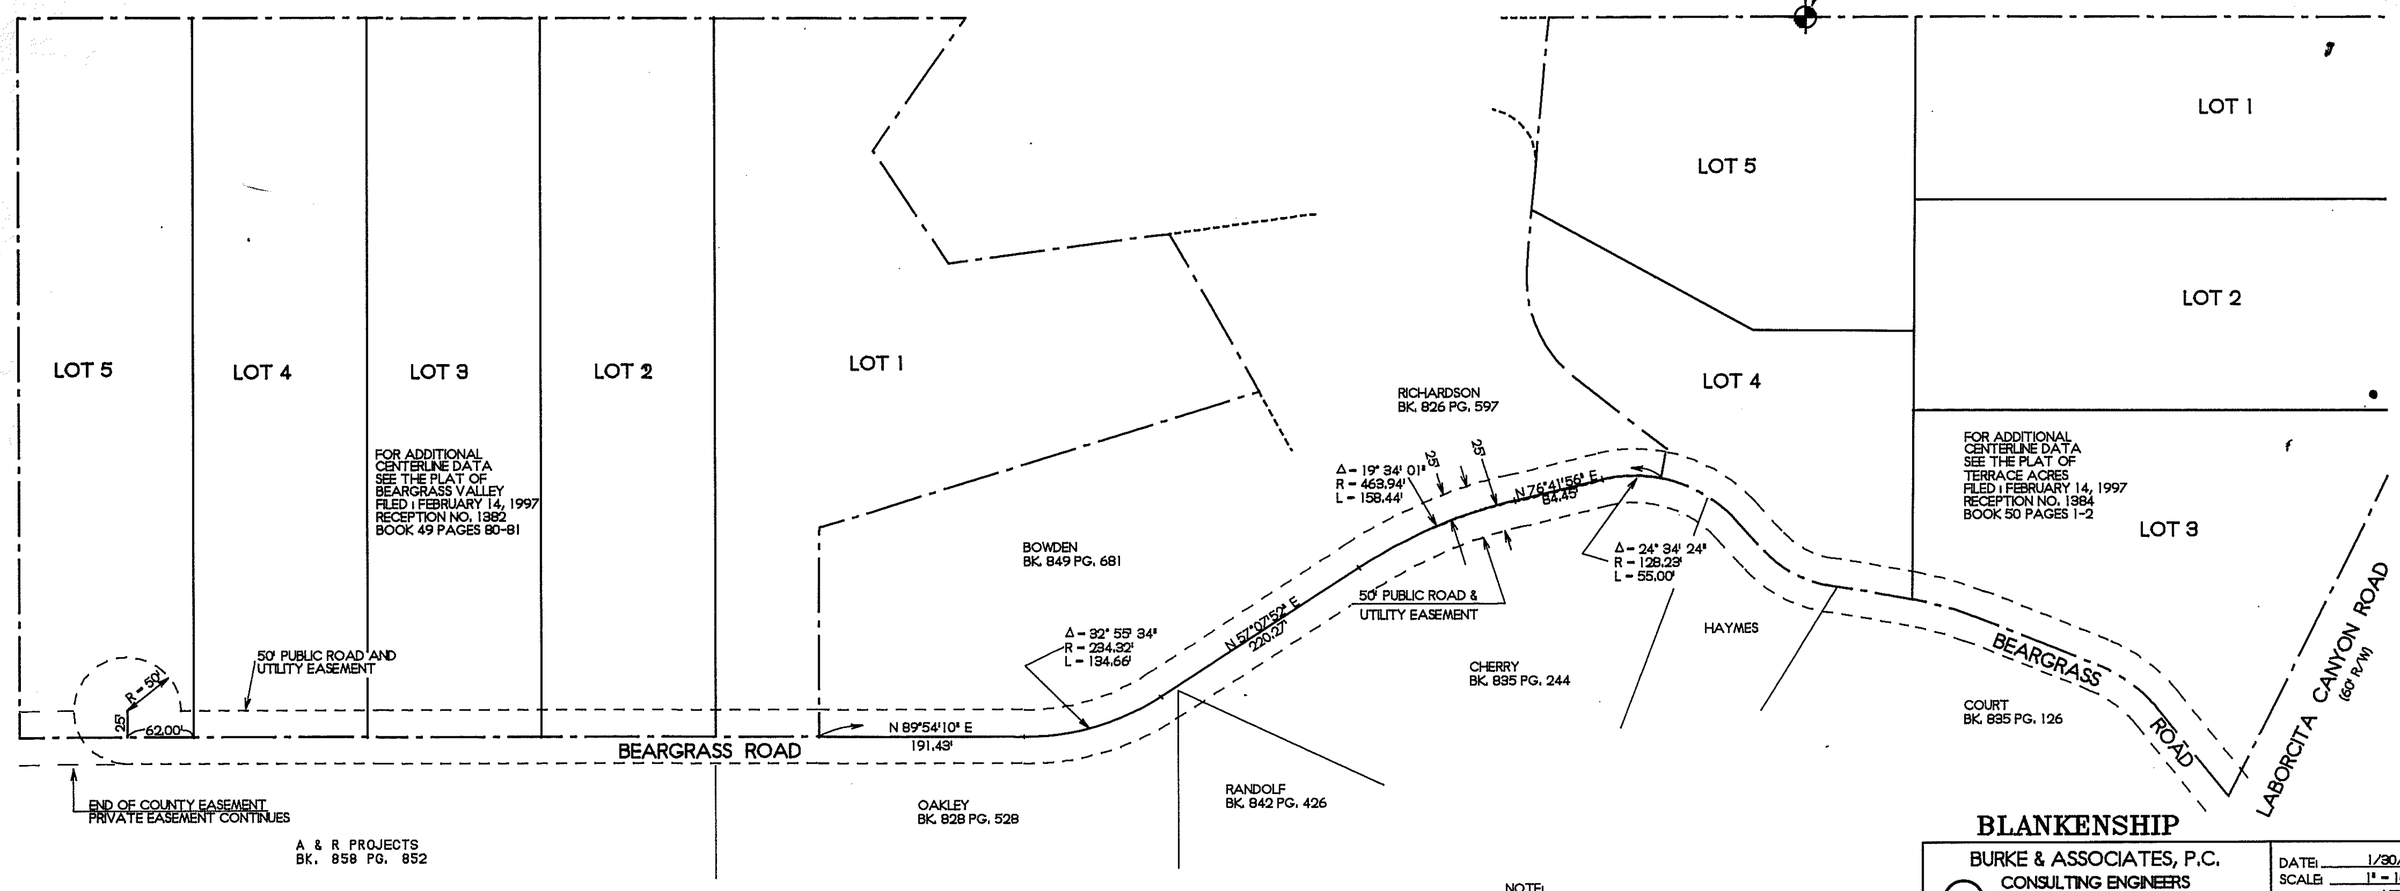

NOTE:
BOOK AND PAGE NUMBERS REFERRED TO ARE OF THE RECORDS OF OTERO COUNTY, NEW MEXICO, OBTAINED FROM THE FILES OF THE OTERO COUNTY ASSESSOR'S OFFICE.

BLANKENSHIP

BURKE & ASSOCIATES, P.C.
CONSULTING ENGINEERS
SURVEYORS
1909 CUBA AVE, SUITE 5
ALAMOGORDO, NEW MEXICO

DATE: 1/30/98
SCALE: 1" = 100'
DRAWN BY: LTR
CHECKED BY: KZ
JOB NO.: 98063
SHEET 1 OF 1

SEC. 15, T15S R11E, NMPM

BK 51 PG 46