EASI FILE CORP IRVINE CA EFH 24

WORRELL TRACT

BK 51 PG 89

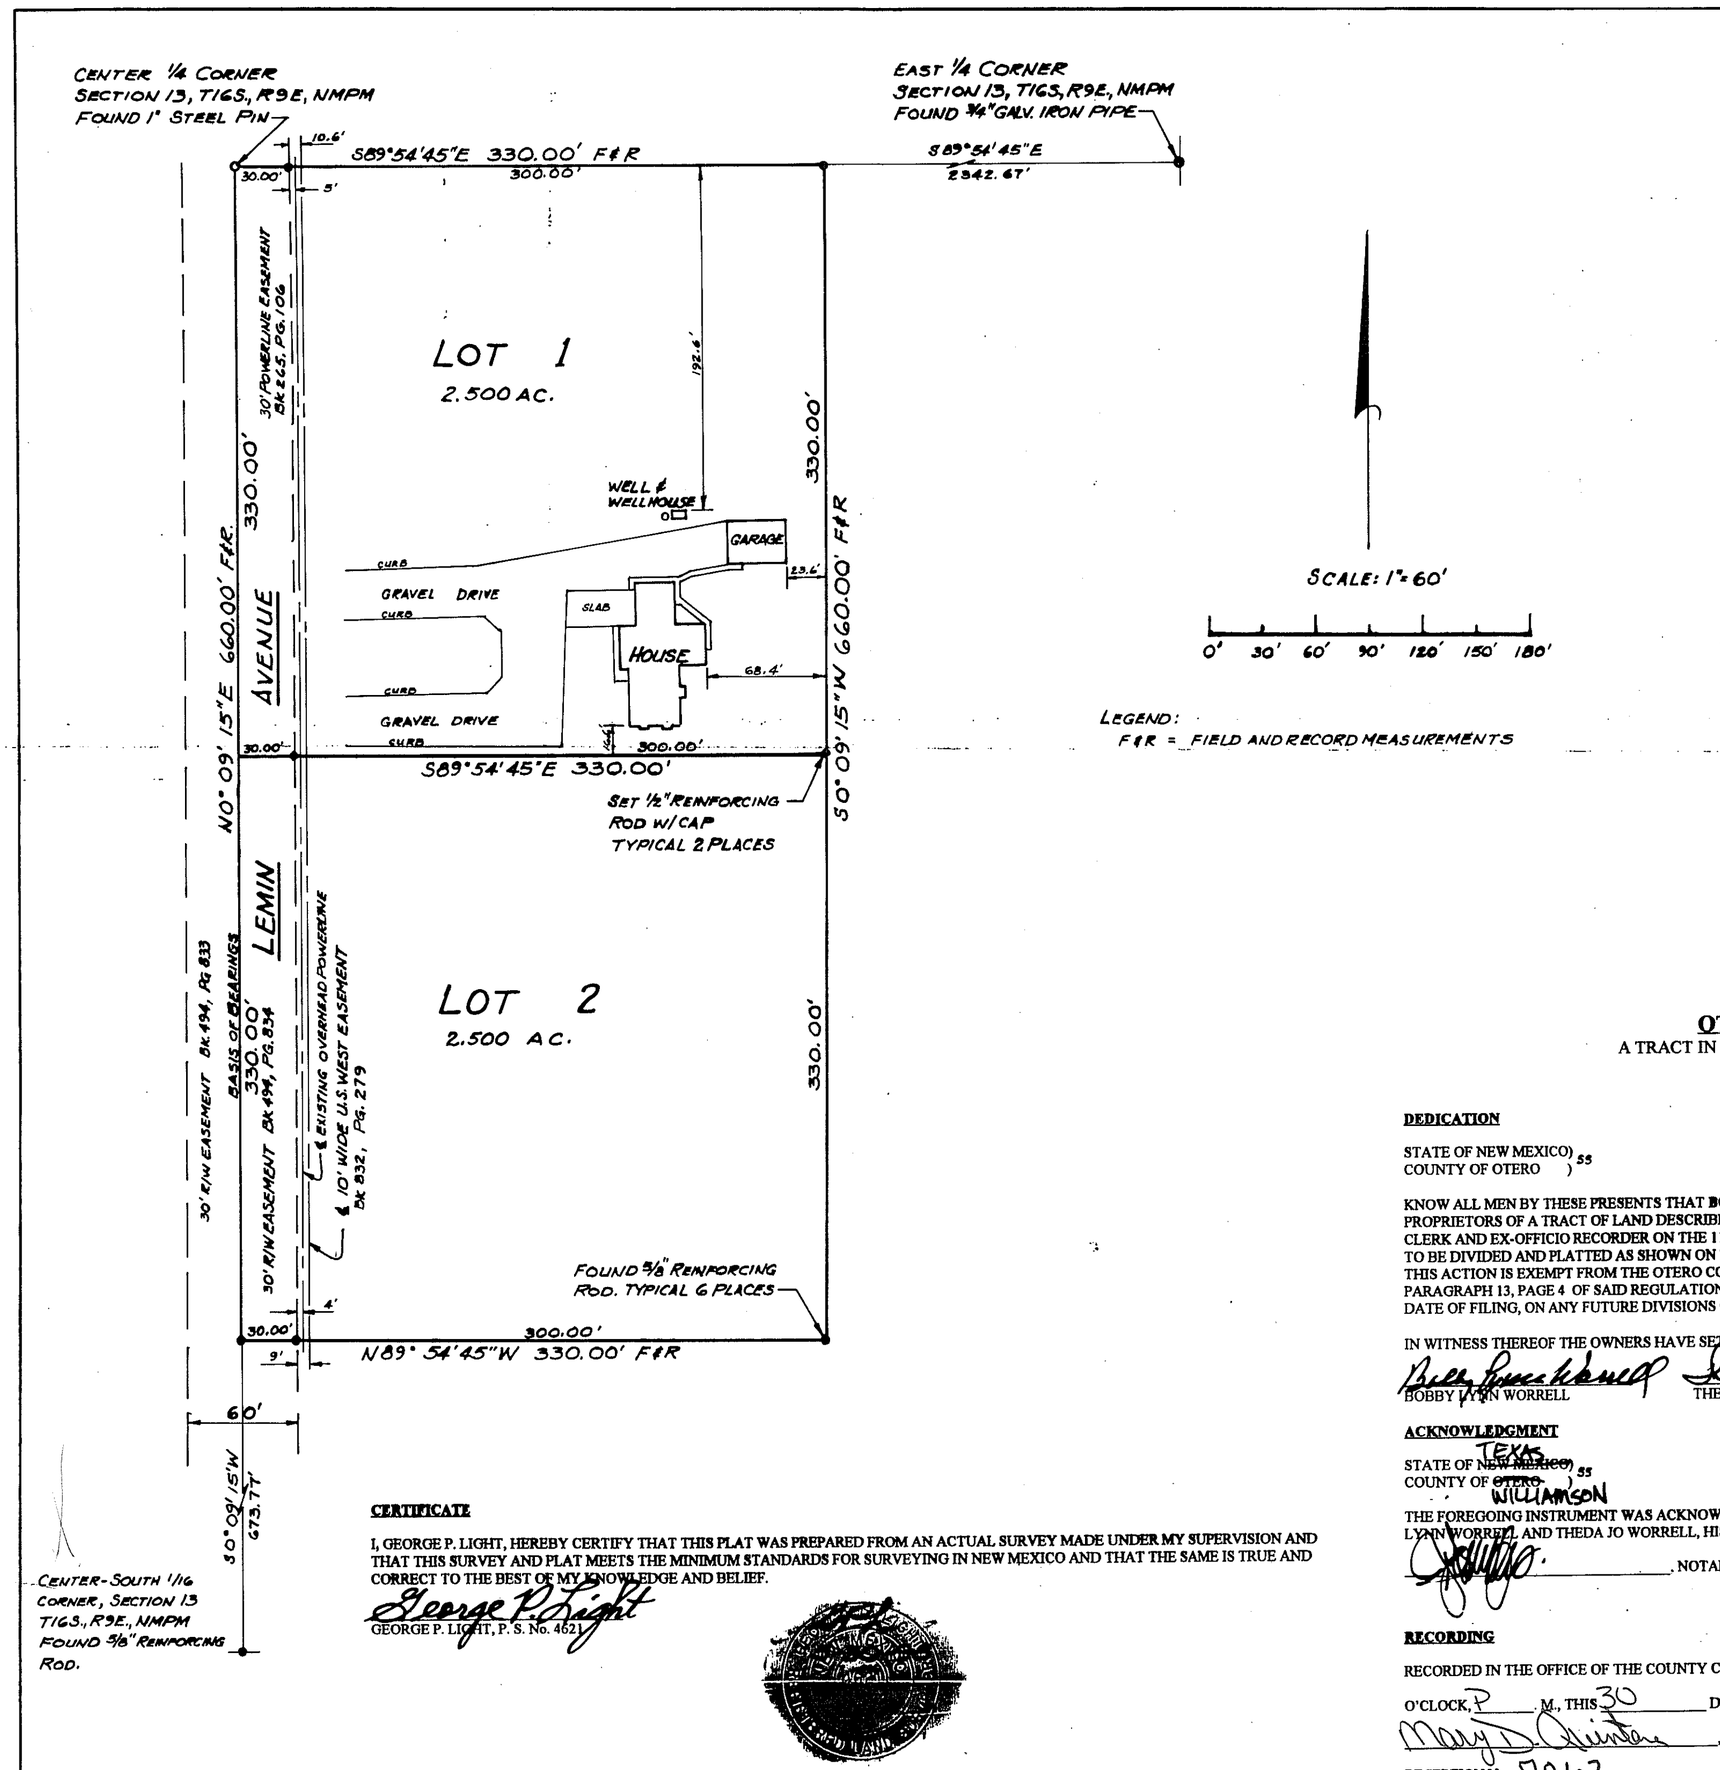

SCALE: 1" = 60'

0' 30' 60' 90' 120' 150' 180'

LEGEND:
F&R = FIELD AND RECORD MEASUREMENTS

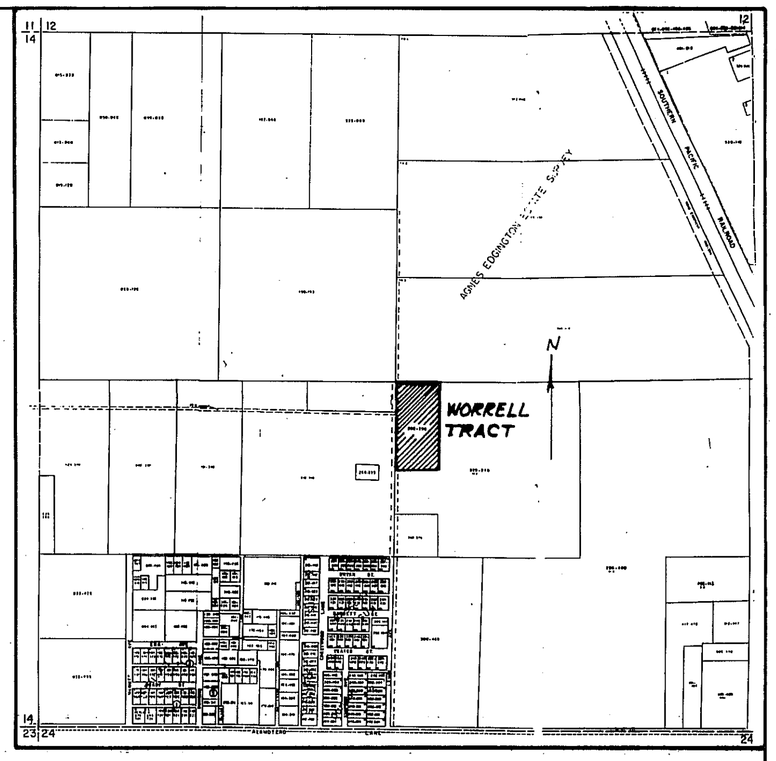

VICINITY MAP
NO SCALE

CERTIFICATE

I, GEORGE P. LIGHT, HEREBY CERTIFY THAT THIS PLAT WAS PREPARED FROM AN ACTUAL SURVEY MADE UNDER MY SUPERVISION AND THAT THIS SURVEY AND PLAT MEETS THE MINIMUM STANDARDS FOR SURVEYING IN NEW MEXICO AND THAT THE SAME IS TRUE AND CORRECT TO THE BEST OF MY KNOWLEDGE AND BELIEF.

George P. Light
GEORGE P. LIGHT, P. S. No. 4621

CERTIFICATE OF SURVEY
WORRELL TRACT
OTERO COUNTY, NEW MEXICO

A TRACT IN THE NW1/4SE1/4, SECTION 13, T16S., R9E., N.M.P.M.

DEDICATION

STATE OF NEW MEXICO)
COUNTY OF OTERO) ss

KNOW ALL MEN BY THESE PRESENTS THAT **BOBBY LYNN WORRELL** AND **THEDA JO WORRELL, HIS WIFE,** ARE THE OWNERS AND PROPRIETORS OF A TRACT OF LAND DESCRIBED IN BOOK 602, PAGES 168&169 FILED FOR RECORD IN THE OFFICE OF THE OTERO COUNTY CLERK AND EX-OFFICIO RECORDER ON THE 11th DAY OF JUNE, 1986, RECEPTION No. 3553. SAID OWNERS DO HEREBY CAUSE SAID TRACT TO BE DIVIDED AND PLATTED AS SHOWN ON THIS PLAT AND DO HEREBY DEDICATE THE EASEMENTS FOR THE USES SHOWN HEREON. THIS ACTION IS EXEMPT FROM THE OTERO COUNTY SUBDIVISION REGULATIONS ADOPTED JUNE 2, 1997 AS PROVIDED BY ARTICLE 2, PARAGRAPH 13, PAGE 4 OF SAID REGULATIONS AND SAID OWNERS DO HEREBY DECLARE A **FIVE YEAR HOLDING PERIOD**, FROM THE DATE OF FILING, ON ANY FUTURE DIVISIONS OF EITHER TRACT.

IN WITNESS THEREOF THE OWNERS HAVE SET THEIR HANDS AND SEALS ON THIS _____ DAY OF _____, 1998.

Bobby Lynn Worrell — Theda Jo Worrell
BOBBY LYNN WORRELL — THEDA JO WORRELL, HIS WIFE

ACKNOWLEDGMENT

STATE OF ~~NEW MEXICO~~ TEXAS)
COUNTY OF ~~OTERO~~ WILLIAMSON) ss

THE FOREGOING INSTRUMENT WAS ACKNOWLEDGED BEFORE ME THIS 23rd DAY OF June, 1998, BY BOBBY LYNN WORRELL AND THEDA JO WORRELL, HIS WIFE.

_____, NOTARY PUBLIC. MY COMMISSION EXPIRES: Sept 3, 2000

J. GONZALES
Notary Public, State of Texas
My Commission Expires
SEPT. 3, 2000

RECORDING

RECORDED IN THE OFFICE OF THE COUNTY CLERK AND EX-OFFICIO RECORDER OF OTERO COUNTY, NEW MEXICO, AT 5:45 O'CLOCK, P. M., THIS 30 DAY OF June, 1998.

Mary D. Quintana, COUNTY CLERK BY: Kim Chavez, DEPUTY

RECEPTION No. 70162 BOOK: 51, PAGE: 89