SEC 32 T18 S R 15E

BK 53 PG 102

RETRACEMENT SURVEY, SUBDIVISION AND MONUMENTATION OF SECTION 32
A PORTION OF THE LINCOLN NATIONAL FOREST PROPERTY LINES.
SITUATED IN T. 18 S., R. 15 E., OF THE NEW MEXICO PRINCIPAL MERIDIAN.

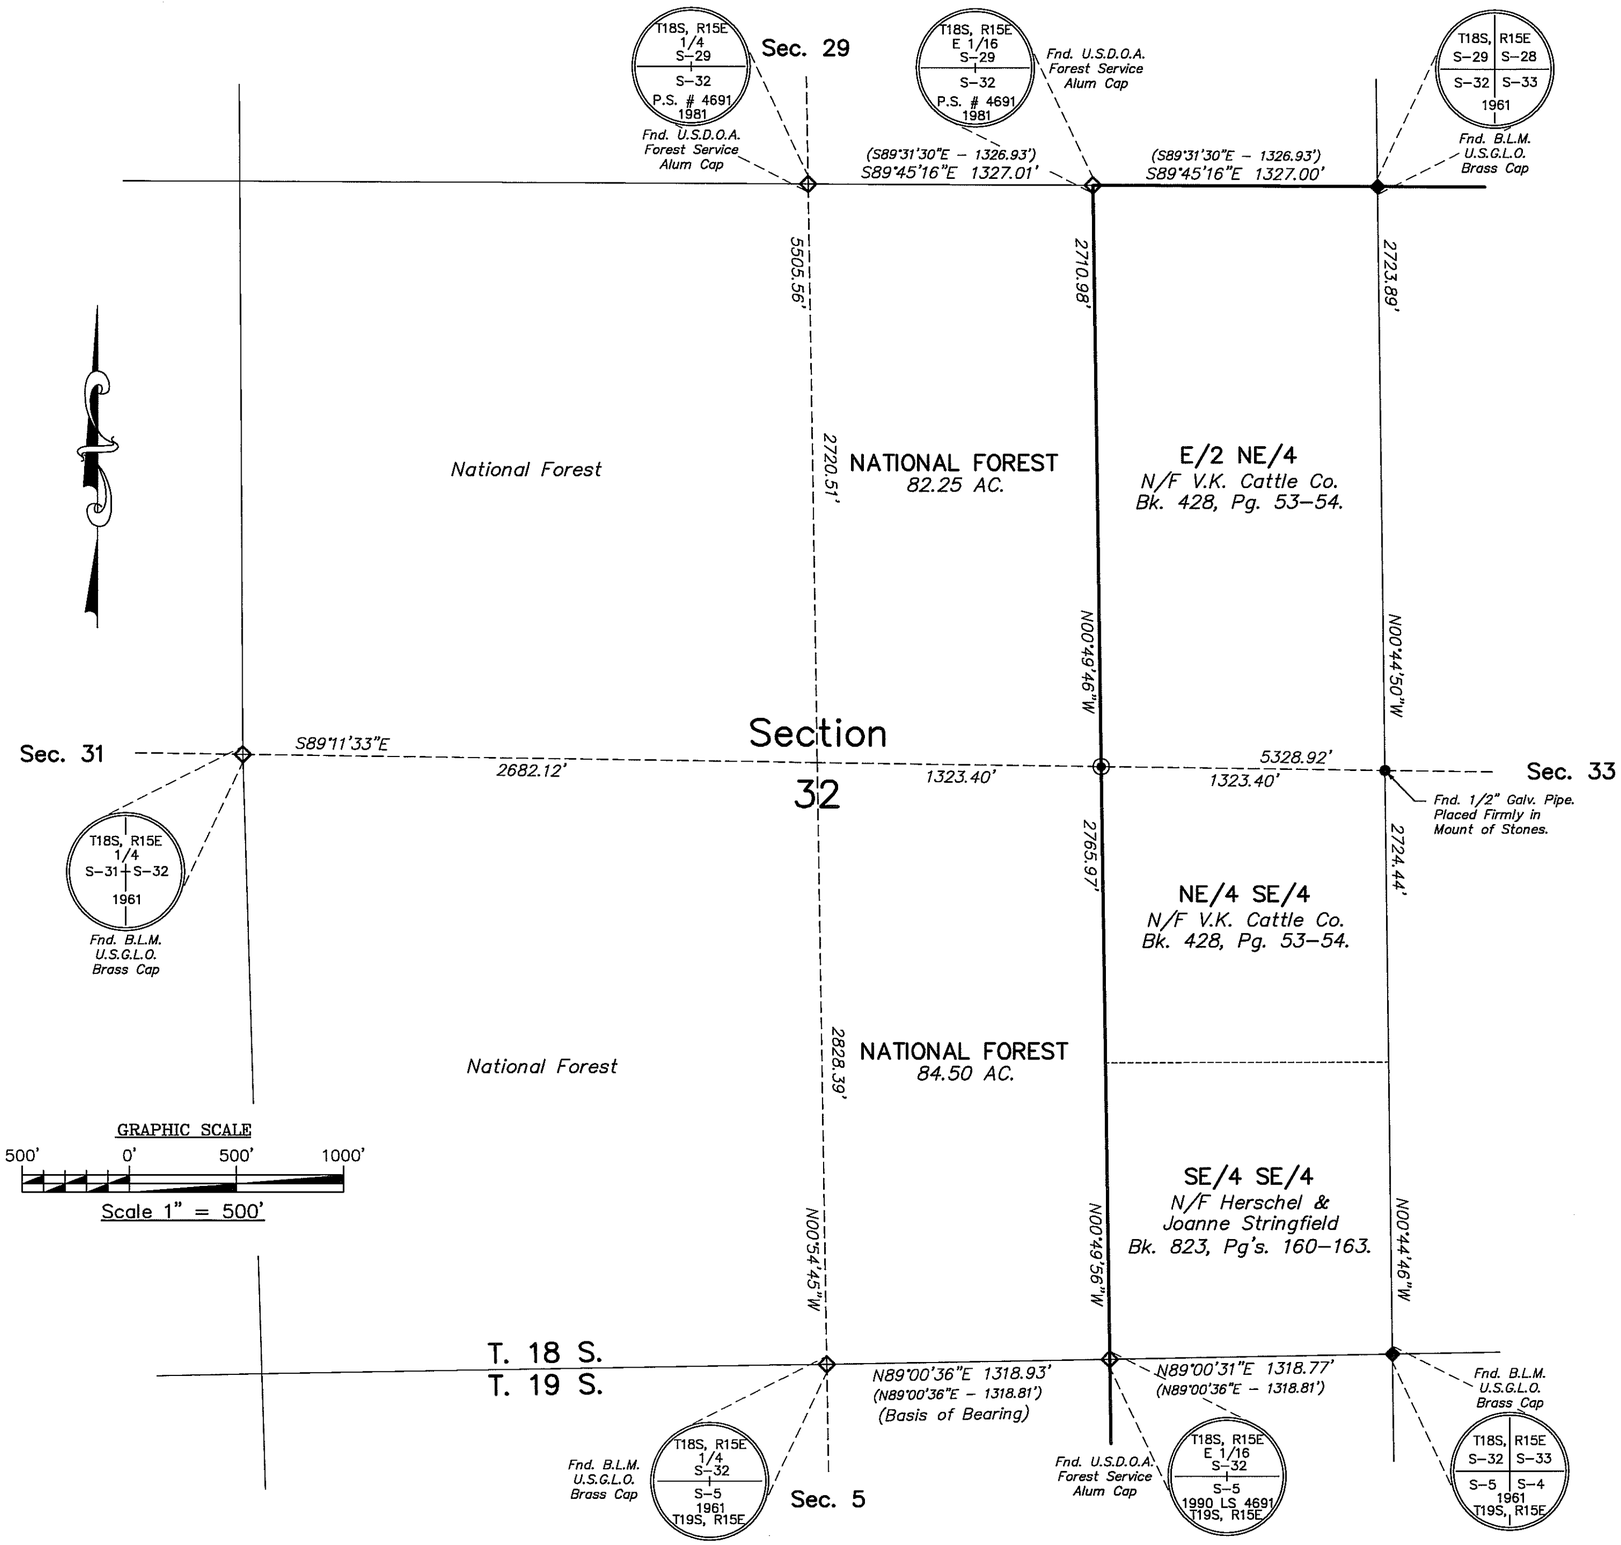

NOTES

1. BASIS OF BEARING TAKEN FROM REFERENCE DOCUMENT A.
4. RECORD DIMENSIONS SHOWN IN ( )'S.

REFERENCE DOCUMENTS

(Documents used to determine the boundary of the survey and to prepare the plat of survey can be found in the Office of the County Clerk of Otero County, New Mexico, unless otherwise specified.)

A. PLAT OF SURVEY ENTITLED "SURVEY AND MONUMENTATION MAP OF SEC. 5, T.19S., R.15E., N.M.P.M., LINCOLN NATIONAL FOREST", SURVEYED BY WILFRIED ROEDER, P.S. # 4691, MAY, 1981, RECORDED JUNE 25, 1990, IN BOOK 41, PAGES 11 AND 12.

LEGEND

- ◉ DENOTES UNITED STATES DEPARTMENT OF AGRICULTURE FOREST SERVICE ALUMINUM CAP SET BY THIS SURVEY. CAP ATTACHED TO A 2.5"X 30" ALUMINUM POST.
- ● DENOTES FOUND MONUMENT. DESCRIBED AND USED AS NOTED.
- ◆ DENOTES FOUND MONUMENT. DESCRIBED AND USED AS NOTED.
- ◇ DENOTES FOUND MONUMENT. DESCRIBED AND USED AS NOTED.

COUNTY OF OTERO }SS
STATE OF NEW MEXICO

Filed for record in the Office of the County Clerk of Otero County, New Mexico on the 7th day of September 1999, in Cabinet 53, Slide 102.

Attest: Roby Silva (Deputy) Mary D. Quintana (County Clerk)

Receipt No. 9812 Fee 7.00 Time 3:40 pm

SURVEYORS CERTIFICATE

I, ECTOR G. ALVARADO, A NEW MEXICO REGISTERED PROFESSIONAL SURVEYOR CERTIFY THAT I CONDUCTED AND AM RESPONSIBLE FOR THIS SURVEY, THAT THIS SURVEY IS TRUE AND CORRECT TO THE BEST OF MY KNOWLEDGE AND BELIEF, AND THAT THIS SURVEY AND PLAT MEET THE MINIMUM STANDARDS FOR SURVEYING IN NEW MEXICO.

ECTOR G. ALVARADO No. 8877 NEW MEXICO REGISTERED PROFESSIONAL SURVEYOR

Ector G. Alvarado SEPT. 02, 1999

ECTOR G. ALVARADO N.M.P.S. NO. 8877 DATE
P.O. BOX 4334
SANTA FE, NEW MEXICO 87502 FIELD SURVEY DATE AUGUST 3, 1999.

JOB NO. B1-801B	DATE: 08-27-99	DRAWN BY: E.G.A.	Indexing Information for County Clerk				
			Owner(s) U.S. NATIONAL FOREST	Section(s)	Township(s)	Range(s)	Subdivision: N/A
PLAT NO. 192A	SCALE 1" = 500'	CHECKED BY: E.G.A.	AND PRIVATE LANDS.	32	18 SOUTH	15 EAST	SHEET 1 OF 1

EAGLE LAND SURVEYING
2920 SUDDERTH DRIVE RUIDOSO, NEW MEXICO 88355 PH. (505)257-2275