TULAROSA CEMETERY TRACT

BK 57 PG 75

TULAROSA CEMETERY TRACT

CONTAINING 11.907 ACRES

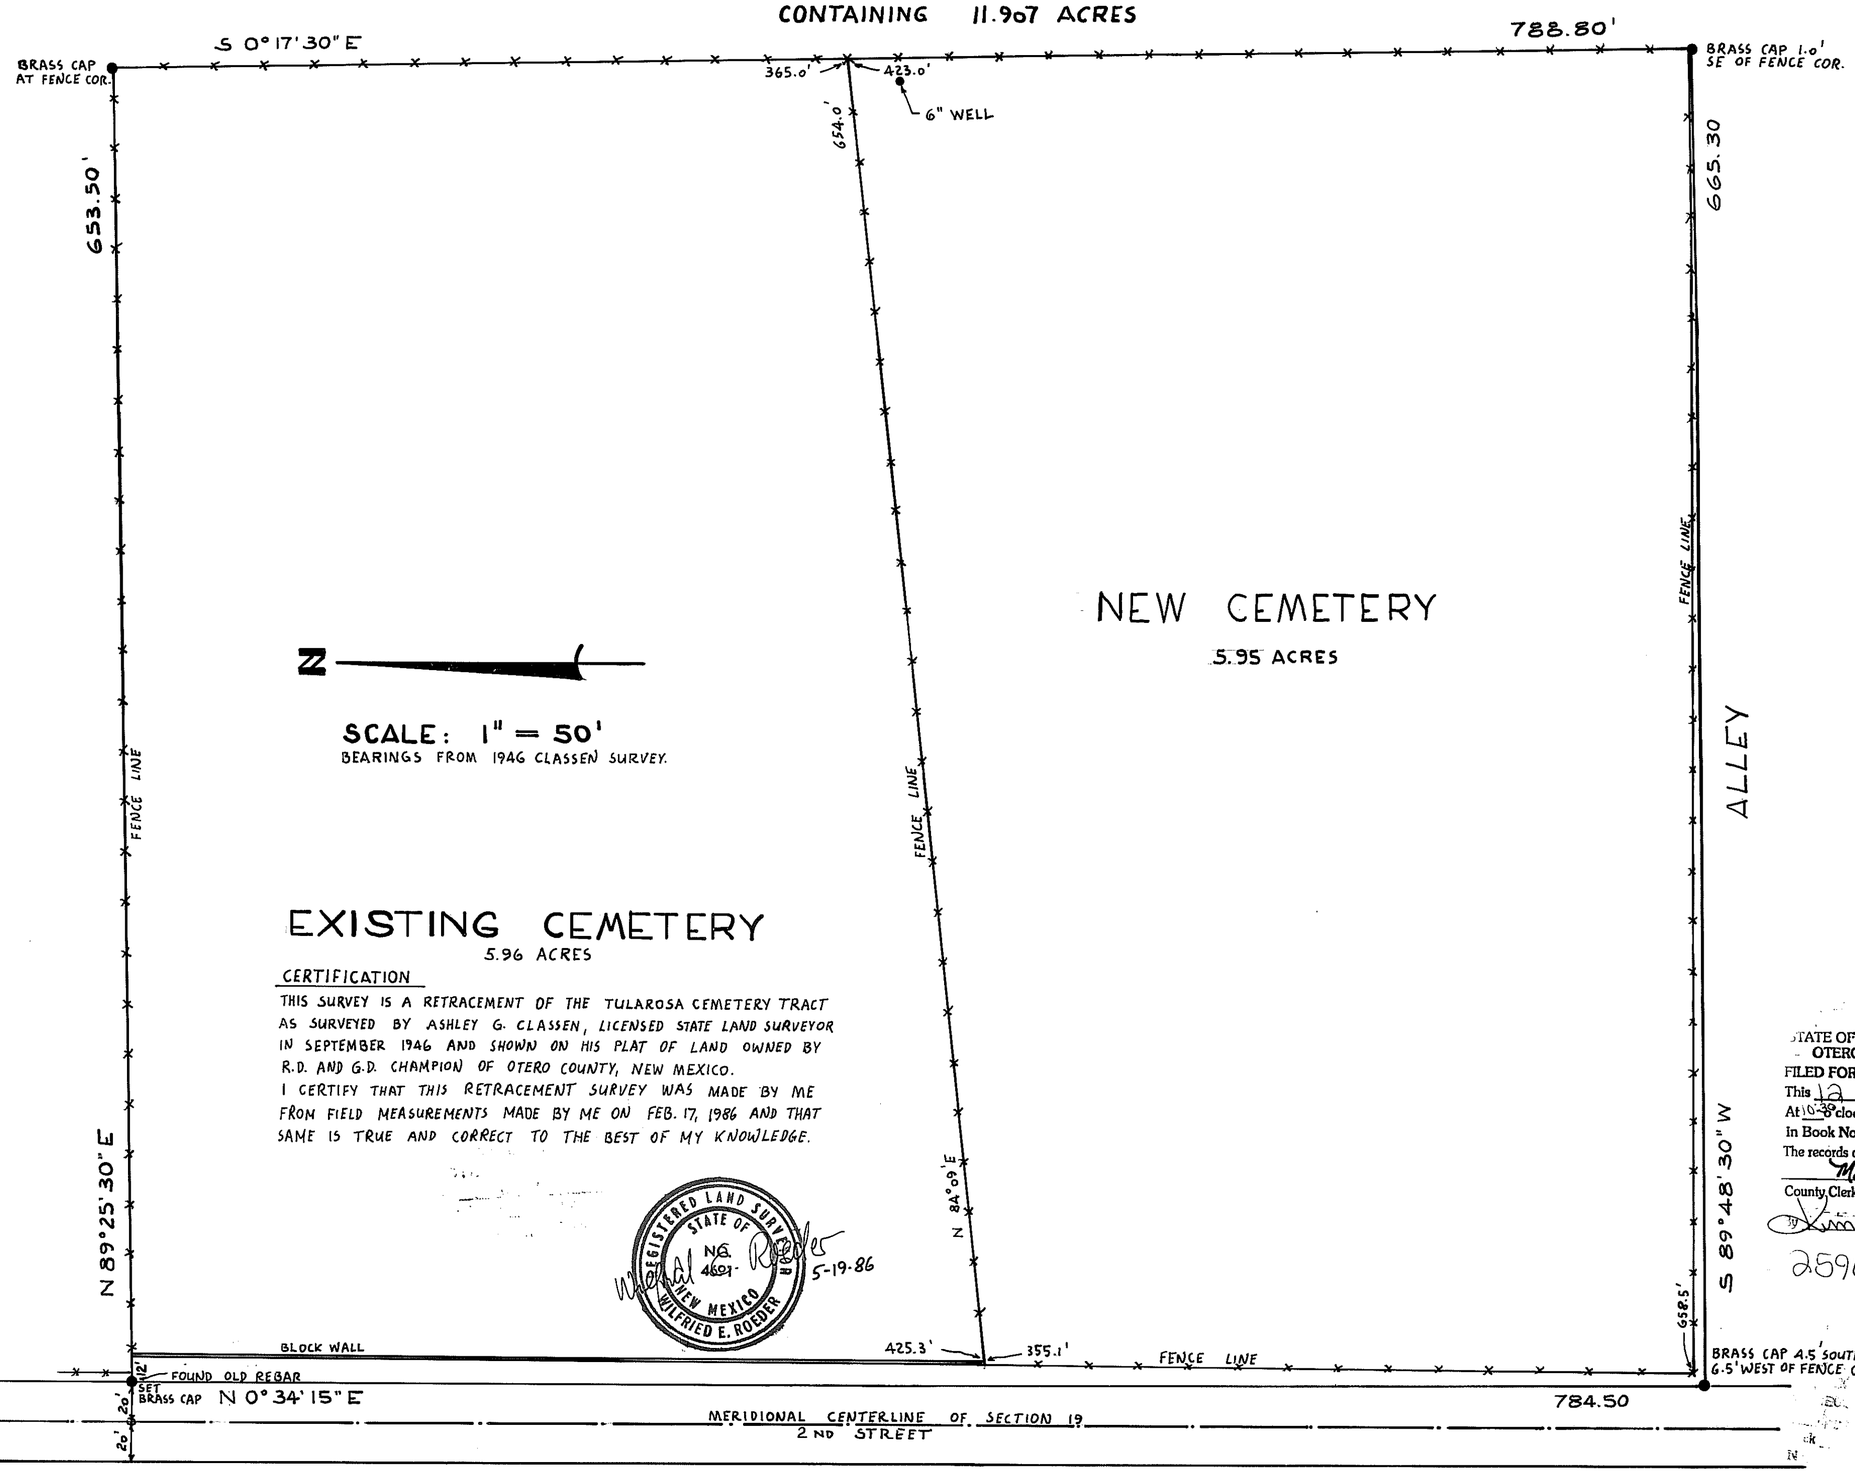

CERTIFICATION

THIS SURVEY IS A RETRACEMENT OF THE TULAROSA CEMETERY TRACT AS SURVEYED BY ASHLEY G. CLASSEN, LICENSED STATE LAND SURVEYOR IN SEPTEMBER 1946 AND SHOWN ON HIS PLAT OF LAND OWNED BY R.D. AND G.D. CHAMPION OF OTERO COUNTY, NEW MEXICO.

I CERTIFY THAT THIS RETRACEMENT SURVEY WAS MADE BY ME FROM FIELD MEASUREMENTS MADE BY ME ON FEB. 17, 1986 AND THAT SAME IS TRUE AND CORRECT TO THE BEST OF MY KNOWLEDGE.

REGISTERED LAND SURVEYOR STATE OF NEW MEXICO WILFRIED E. ROEDER NO. 4609

5-19-86

STATE OF NEW MEXICO } S.S.
OTERO COUNTY
FILED FOR RECORD IN MY OFFICE
This 12 day of March 2002
At 10:38 o'clock A.M and duly recorded
In Book No. 57 Page 75
The records of Otero County, New Mexico
County Clerk, Otero County, New Mexico
Deputy
2596