SECTION 18 T17S R13E
BK 58 PG 47

A RETRACEMENT SURVEY, SUBDIVISION AND MONUMENTATION PLAT OF THE SW1/4 NW1/4 OF SECTION 17, THE S1/2 NE1/4, AND THE SE1/4 NW1/4 OF SECTION 18, BEING A PORTION OF THE LINCOLN NATIONAL FOREST PROPERTY LOCATED IN T.17S., R.13E., N.M.P.M., OTERO COUNTY, NEW MEXICO.

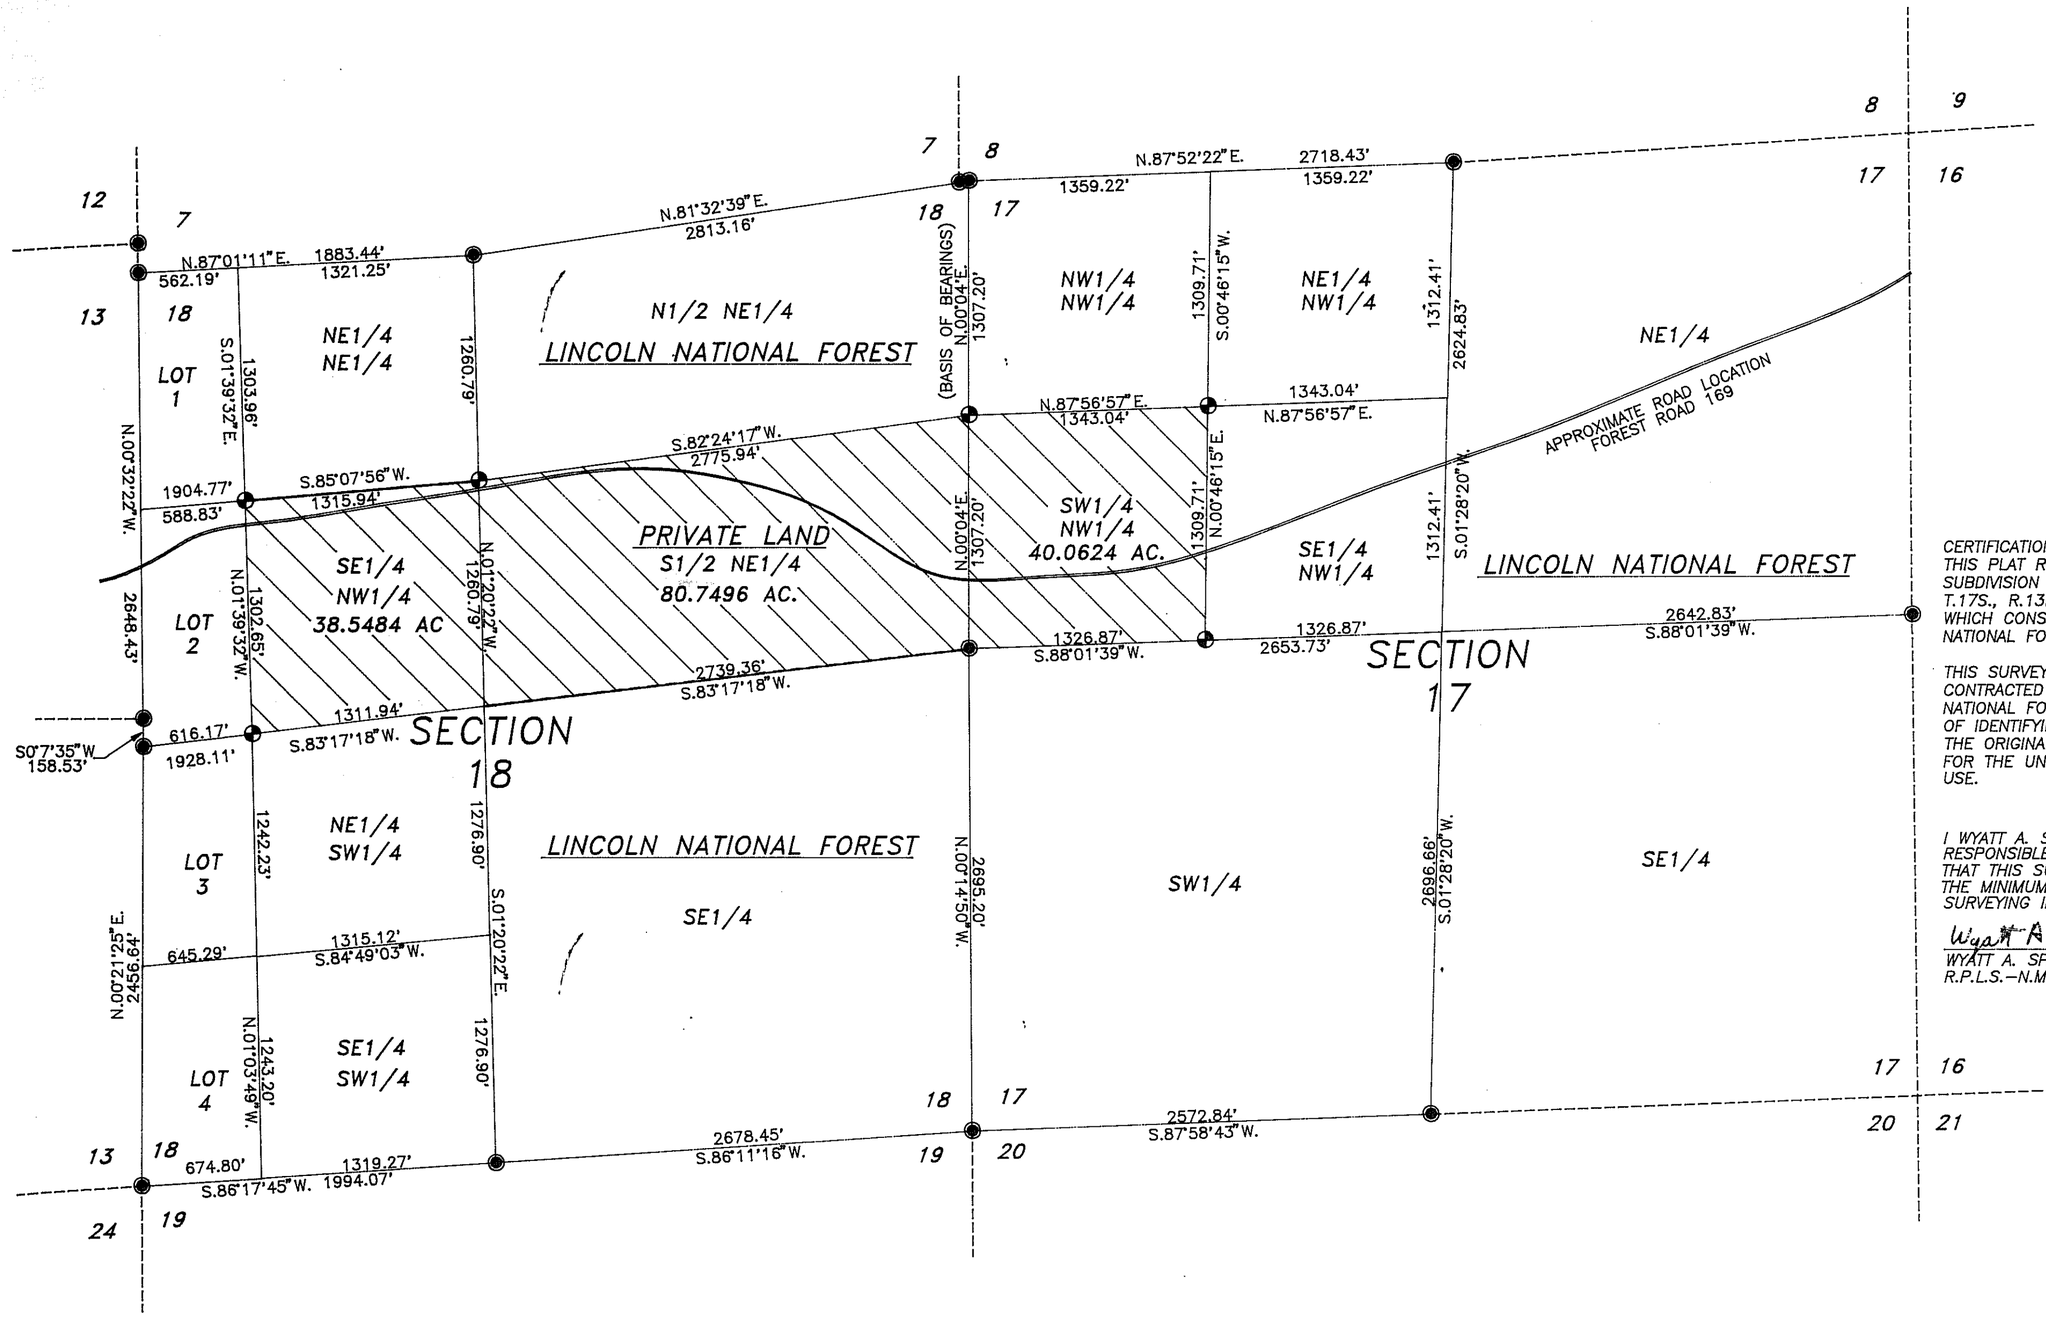

CERTIFICATION:
THIS PLAT REPRESENTS A RECORD OF THE SURVEY, SUBDIVISION AND MONUMENTATION OF SECTION 17, & 18, T.17S., R.13E., N.M.P.M., OTERO COUNTY, NEW MEXICO WHICH CONSTITUTES A PORTION OF THE LINCOLN NATIONAL FOREST.

THIS SURVEY, PLAT AND RECORD THEREOF WAS CONTRACTED BY THE SUPERVISOR OF LINCOLN NATIONAL FOREST, AND IS FOR THE PURPOSE OF IDENTIFYING AND PERPETUATING THE EVIDENCE OF THE ORIGINAL SURVEY IN 1937, AND IS INTENDED FOR THE UNITED STATES FOREST SERVICES EXCLUSIVE USE.

I WYATT A. SPARKS, HAVE CONDUCTED AND AM RESPONSIBLE FOR THIS SURVEY, AND THAT THIS SURVEY AND PLAT MEET THE MINIMUM STANDARDS FOR SURVEYING IN NEW MEXICO.

Wyatt A. Sparks 8/11/02
WYATT A. SPARKS DATE
R.P.L.S.–N.M. #8487

Wyatt A. Sparks NEW MEXICO 8487 Registered Land Surveyor

MONUMENT AND LEGEND INDEX:

- FOUND U.S.G.L.O. BRASS CAP 1938.
- SET 2–1/2" ALUMINUM CAP U.S.F.S. NM–LS 8487, CAP STAMPED DATE AND LOCATION OF CAP.
- = PROJECTED LINE
- = PRIVATE LAND

NOTES:
1) SURVEY IS BASED ON CORNERS FOUND IN PLACE.
2) BEARINGS SHOWN ARE FROM FIELD MEASUREMENTS.
3) BASIS OF BEARINGS IS BETWEEN THE NORTHWEST CORNER OF SECTION 17, AND THE WEST QUARTER CORNER OF SECTION 17, BEARING WAS TAKEN FROM THE 1938 USGLO RESURVEY OF SECTION 17.

PLAT NO. _____ RECEPTION NO. 8469

STATE OF NEW MEXICO)
COUNTY OF OTERO)) SS

I, Mary D Quintana, COUNTY CLERK DO HEREBY CERTIFIED THAT THIS INSTRUMENT WAS FILED FOR RECORD ON THE 15 DAY OF August, 2002, AT 8:30 O'CLOCK A.M., AND DULY RECORDED IN PLAT BOOK 58, PAGE 47 OF THE RECORDS OF OTERO COUNTY.

Mary D Quintana COUNTY CLERK BY Chris Jenski DEPUTY

RUIDOSO LAND SURVEYING INC.
2907 1/2 SUDDERTH DRIVE,
RUIDOSO, N.M. 88345 PH. 257–2818

SCALE	1"=600'	JOB #	3000
DATE	7/29/02	PLAT	B–807
DRAFTER	W.A.S.	SHEET	1 OF 1