SEC1 T16 R12

BK 62 PG 3

A RETRACEMENT SURVEY, SUBDIVISION AND MONUMENTATION OF A PORTION OF LOTS 5 AND 6, IN SECTION 1, T.16S., R12E., N.M.P.M. OTERO COUNTY, NEW MEXICO.

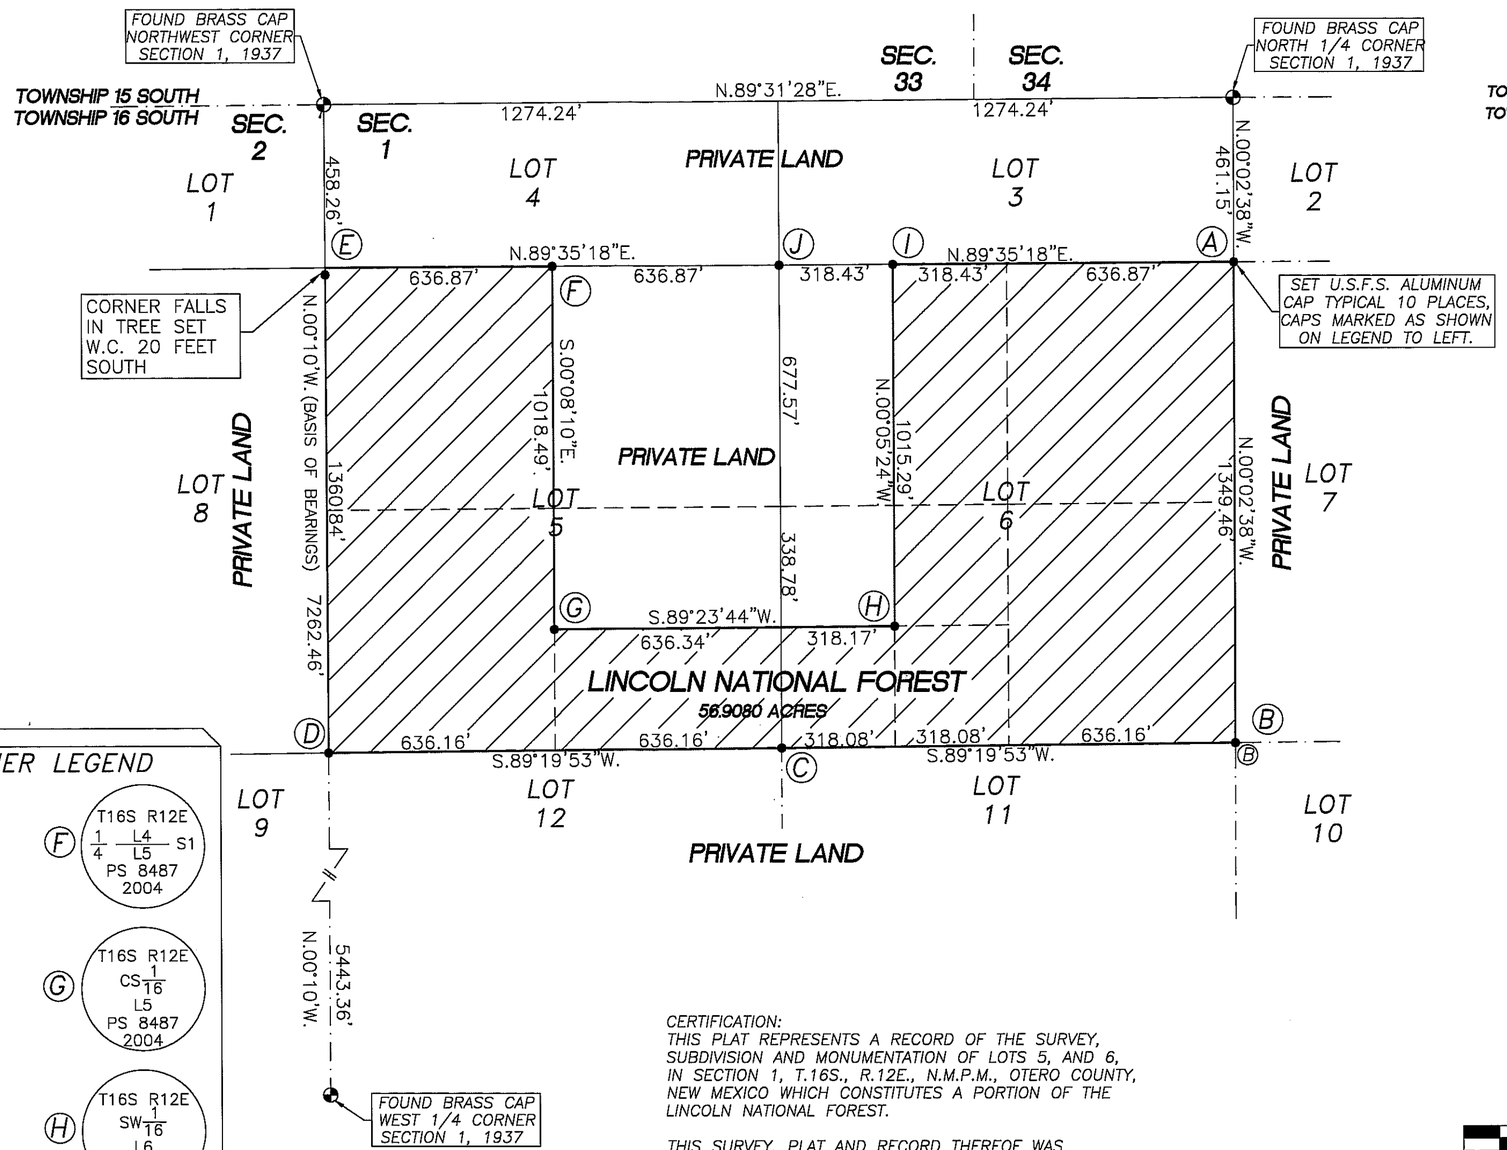

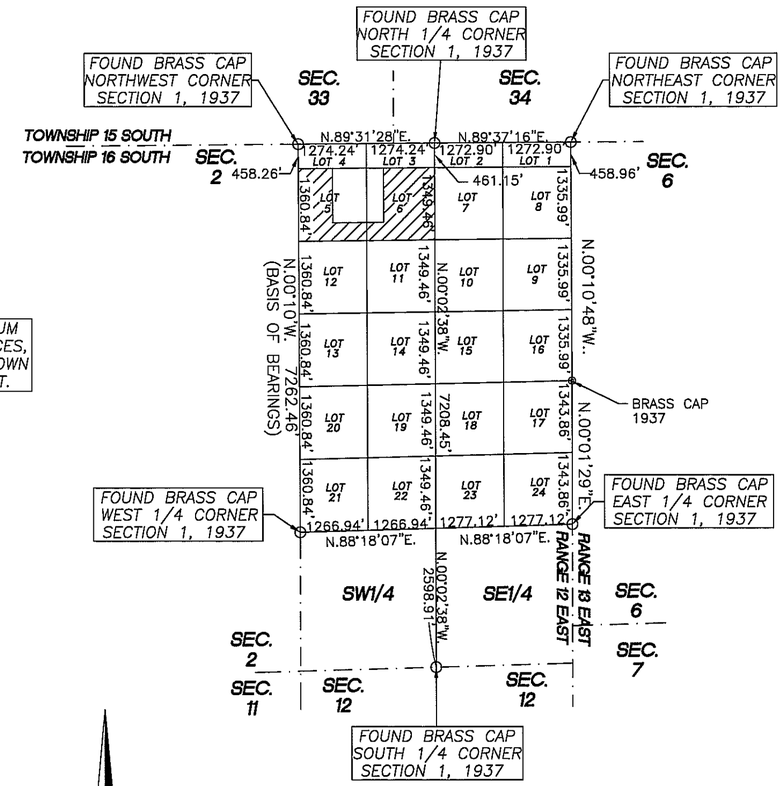

SECTION 1 BREAKDOWN DETAIL
SCALE 1"=2000'

CORNER LEGEND

(A)	T16S R12E S1 L3 | L2 / L6 | L7 PS 8487 2004	(F)	T16S R12E 1/4 L4 / L5 S1 PS 8487 2004
(B)	T16S R12E S1 L6 | L7 / L11 | L10 PS 8487 2004	(G)	T16S R12E CS 1/16 L5 PS 8487 2004
(C)	T16S R12E S1 L5 | L6 / L12 | L11 PS 8487 2004	(H)	T16S R12E SW 1/16 L6 PS 8487 2004
(D)	T16S R12E S2 L8 | L5 / L9 | L12 S1 PS 8487 2004	(I)	T16S R12E W 1/16 L3 / L6 S1 PS 8487 2004
(E)	WC 20 FT T16S R12E S2 L1 | L4 / L8 | L5 S1 PS 8487 2004	(J)	T16S R12E S1 L4 | L3 / L5 | L6 PS 8487 2004

CERTIFICATION:
THIS PLAT REPRESENTS A RECORD OF THE SURVEY, SUBDIVISION AND MONUMENTATION OF LOTS 5, AND 6, IN SECTION 1, T.16S., R.12E., N.M.P.M., OTERO COUNTY, NEW MEXICO WHICH CONSTITUTES A PORTION OF THE LINCOLN NATIONAL FOREST.

THIS SURVEY, PLAT AND RECORD THEREOF WAS CONTRACTED BY THE SUPERVISOR OF LINCOLN NATIONAL FOREST, AND IS FOR THE PURPOSE OF IDENTIFYING AND PERPETUATING THE EVIDENCE OF THE ORIGINAL SURVEY IN 1937, AND IS INTENDED FOR THE UNITED STATES FOREST SERVICES EXCLUSIVE USE.

I WYATT A. SPARKS, HAVE CONDUCTED AND AM RESPONSIBLE FOR THIS SURVEY, AND THAT THIS SURVEY AND PLAT MEET THE MINIMUM STANDARDS FOR SURVEYING IN NEW MEXICO.

Wyatt A. Sparks 11/16/04
WYATT A. SPARKS DATE
R.P.L.S.–N.M. #8487

Wyatt A. Sparks NEW MEXICO 8487 Registered Land Surveyor

0 100 300 600
SCALE 1"=300'

INDEXING INFORMATION FOR COUNTY CLERK	
LINCOLN NATIONAL FOREST OWNER OF PROPERTY	LOTS 5 AND 6 SUBDIVISION
SECTION 1, T.16S., R.12E., N.M.P.M.	

STATE OF NEW MEXICO)
COUNTY OF OTERO)) SS

I, Mary D. Quintana, COUNTY CLERK DO HEREBY CERTIFIED THAT THIS INSTRUMENT WAS FILED FOR RECORD ON THE 18 DAY OF November, 2004, AT 1:00 O'CLOCK P.M., AND DULY RECORDED IN PLAT BOOK 62, PAGE 3 OF THE RECORDS OF OTERO COUNTY.

Mary D. Quintana BY K. Clay
COUNTY CLERK DEPUTY

RUIDOSO LAND SURVEYING INC.
2907 1/2 SUDDERTH DRIVE,
RUIDOSO, N.M. 88345 PH. 257-2818
SCALE 1"=300' JOB # 4116
DATE 07/02/2004 PLAT B-932
DRAFTER C.TEMPLE SHEET 1 OF 1