EASI FILE CORP. IRVINE, CA

SECTION 35 T14S R9E

BOOK 67 PAGE 5

CLAIM OF EXEMPTION
FAMILY MEMBER & 5 YEAR HOLD
A SURVEY PLAT OF FOUR TRACTS OF LAND
IN SECTION 35, T14S, R9E, NMPM
OTERO COUNTY, NEW MEXICO

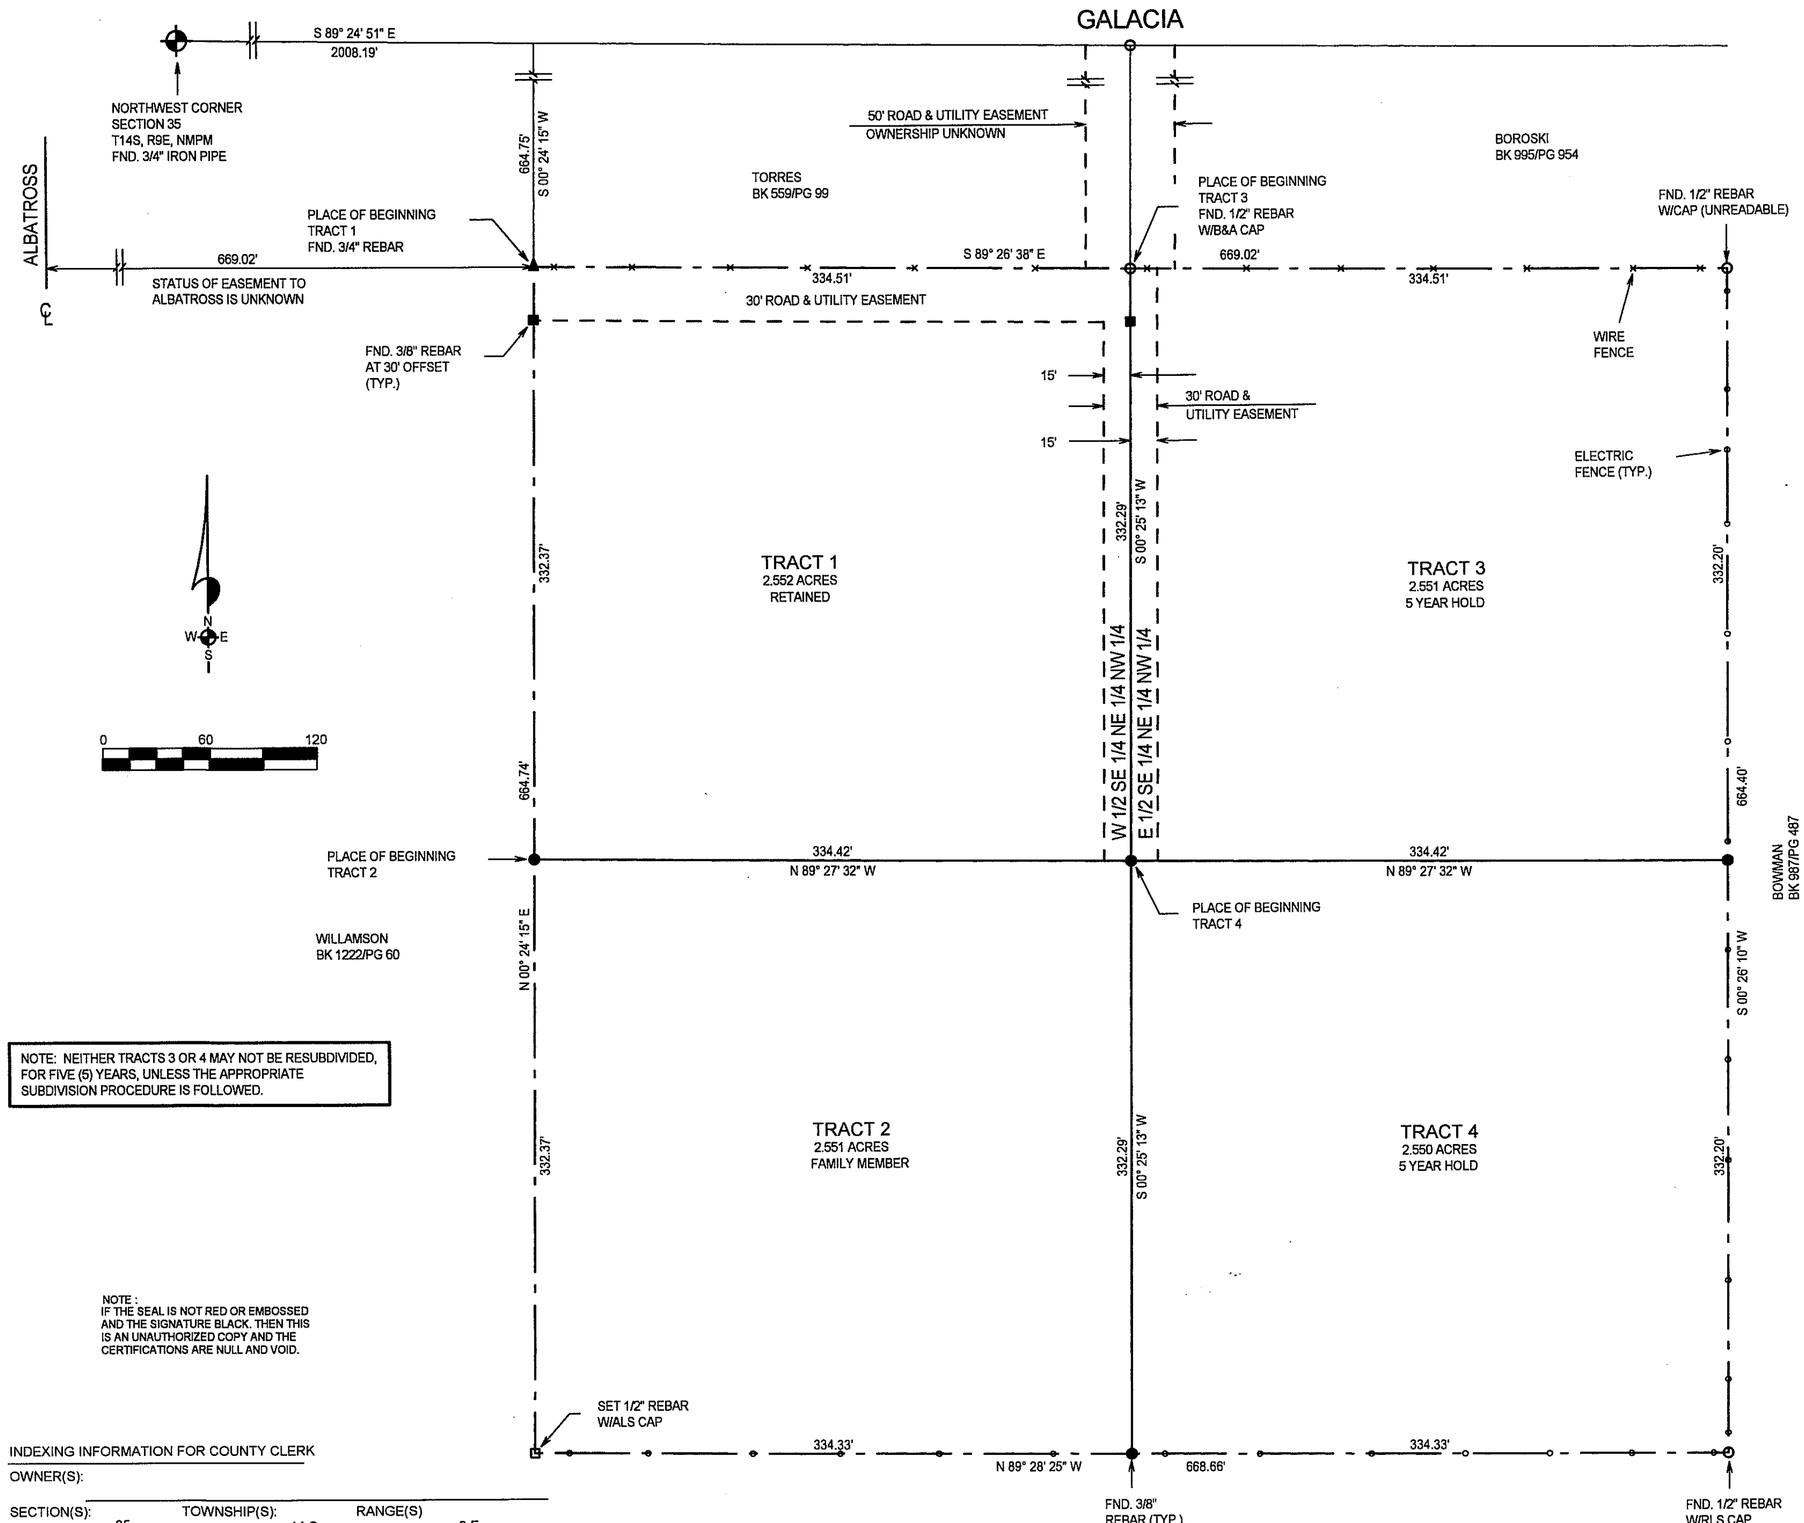

NOTE: NEITHER TRACTS 3 OR 4 MAY NOT BE RESUBDIVIDED, FOR FIVE (5) YEARS, UNLESS THE APPROPRIATE SUBDIVISION PROCEDURE IS FOLLOWED.

NOTE :
IF THE SEAL IS NOT RED OR EMBOSSED AND THE SIGNATURE BLACK. THEN THIS IS AN UNAUTHORIZED COPY AND THE CERTIFICATIONS ARE NULL AND VOID.

DESCRIPTION – TRACT ONE

A TRACT OF LAND IN THE W1/2 SE1/4 NE1/4 NW1/4 OF SECTION 35, T14S, R9E, NMPM, DESCRIBED BY METES AND BOUNDS AS FOLLOWS:

STARTING AT THE NORTHWEST CORNER OF SAID SECTION 35 AND GOING S89°24'51"E ALONG THE NORTH LINE OF SAID SECTION 35 A DISTANCE OF 2008.19 FEET; THENCE S00°24'15"W A DISTANCE OF 664.75 FEET TO THE NORTH SIDE OF A 30-FOOT ROAD AND UTILITY EASEMENT AND THE PLACE OF BEGINNING OF THE TRACT OF LAND HEREIN DESCRIBED; THENCE S89°26'38"E ALONG SAID NORTH SIDE A DISTANCE OF 334.51 FEET TO THE CENTERLINE OF A 30-FOOT ROAD AND UTILITY EASEMENT; THENCE S00°25'13"W ALONG SAID CENTERLINE A DISTANCE OF 332.29 FEET; THENCE N89°27'32"W A DISTANCE OF 334.42 FEET; THENCE N00°24'15"E A DISTANCE OF 332.37 FEET TO THE SAID PLACE OF BEGINNING, AND CONTAINING 2.552 ACRES, MORE OR LESS.

SUBJECT TO ANY RIGHTS-OF-WAY OR OTHER EASEMENTS AS GRANTED OR RESERVED BY INSTRUMENTS OF RECORD OR AS NOW EXISTING ON SAID TRACT.

DESCRIPTION – TRACT TWO

A TRACT OF LAND IN THE W1/2 SE1/4 NE1/4 NW1/4 OF SECTION 35, T14S, R9E, NMPM, DESCRIBED BY METES AND BOUNDS AS FOLLOWS:

STARTING AT THE NORTHWEST CORNER OF SAID SECTION 35 AND GOING S89°24'51"E ALONG THE NORTH LINE OF SAID SECTION 35 A DISTANCE OF 2008.19 FEET; THENCE S00°24'15"W A DISTANCE OF 997.12 FEET TO THE PLACE OF BEGINNING OF THE TRACT OF LAND HEREIN DESCRIBED; THENCE S89°27'32"E A DISTANCE OF 334.42 FEET; THENCE S00°25'13"W A DISTANCE OF 332.29 FEET; THENCE N89°28'25"W A DISTANCE OF 334.33 FEET; THENCE N00°24'15"E A DISTANCE OF 332.37 FEET TO THE SAID PLACE OF BEGINNING, AND CONTAINING 2.551 ACRES, MORE OR LESS.

SUBJECT TO ANY RIGHTS-OF-WAY OR OTHER EASEMENTS AS GRANTED OR RESERVED BY INSTRUMENTS OF RECORD OR AS NOW EXISTING ON SAID TRACT.

DESCRIPTION – TRACT THREE

A TRACT OF LAND IN THE E1/2 SE1/4 NE1/4 NW1/4 OF SECTION 35, T14S, R9E, NMPM, DESCRIBED BY METES AND BOUNDS AS FOLLOWS:

STARTING AT THE NORTHWEST CORNER OF SAID SECTION 35 AND GOING S89°24'51"E ALONG THE NORTH LINE OF SAID SECTION 35 A DISTANCE OF 2008.19 FEET; THENCE S00°24'15"W A DISTANCE OF 664.75 FEET TO THE NORTH LINE OF A 30-FOOT ROAD AND UTILITY EASEMENT; THENCE S89°26'38"E ALONG SAID NORTH LINE A DISTANCE OF 334.51 FEET TO THE PLACE OF BEGINNING OF THE TRACT OF LAND HEREIN DESCRIBED; THENCE CONTINUING S89°26'38"E A DISTANCE OF 334.51 FEET; THENCE S00°26'10"W A DISTANCE OF 332.20 FEET; THENCE N89°27'32"W A DISTANCE OF 334.42 FEET TO THE CENTERLINE OF A 30-FOOT ROAD AND UTILITY EASEMENT; THENCE N00°25'13"E ALONG SAID CENTERLINE A DISTANCE OF 332.29 FEET TO THE SAID PLACE OF BEGINNING, AND CONTAINING 2.551 ACRES, MORE OR LESS.

SUBJECT TO ANY RIGHTS-OF-WAY OR OTHER EASEMENTS AS GRANTED OR RESERVED BY INSTRUMENTS OF RECORD OR AS NOW EXISTING ON SAID TRACT.

DESCRIPTION – TRACT FOUR

A TRACT OF LAND IN THE E1/2 SE1/4 NE1/4 NW1/4 OF SECTION 35, T14S, R9E, NMPM, DESCRIBED BY METES AND BOUNDS AS FOLLOWS:

STARTING AT THE NORTHWEST CORNER OF SAID SECTION 35 AND GOING S89°24'51"E ALONG THE NORTH LINE OF SAID SECTION 35 A DISTANCE OF 2008.19 FEET; THENCE S00°24'15"W A DISTANCE OF 997.12 FEET; THENCE S89°27'32"E A DISTANCE OF 334.42 FEET TO THE PLACE OF BEGINNING OF THE TRACT OF LAND HEREIN DESCRIBED; THENCE CONTINUING S89°27'32"E A DISTANCE OF 334.42 FEET; THENCE S00°26'10"W A DISTANCE OF 332.20 FEET; THENCE N89°28'25"W A DISTANCE OF 334.33 FEET; THENCE N00°25'13"E A DISTANCE OF 332.29 FEET TO THE SAID PLACE OF BEGINNING, AND CONTAINING 2.550 ACRES, MORE OR LESS.

SUBJECT TO ANY RIGHTS-OF-WAY OR OTHER EASEMENTS AS GRANTED OR RESERVED BY INSTRUMENTS OF RECORD OR AS NOW EXISTING ON SAID TRACT.

CERTIFICATE
I, KLAD ZIMMERLE, A NEW MEXICO REGISTERED PROFESSIONAL SURVEYOR, CERTIFY THAT I CONDUCTED AND AM RESPONSIBLE FOR THIS SURVEY, THAT THIS SURVEY IS TRUE AND CORRECT TO THE BEST OF MY KNOWLEDGE AND BELIEF, AND THAT THIS SURVEY & PLAT MEETS THE MINIMUM STANDARDS FOR SURVEYING IN NEW MEXICO.

INDEXING INFORMATION FOR COUNTY CLERK

OWNER(S):

SECTION(S): 35 TOWNSHIP(S): 14 S RANGE(S) 9 E

SUBDIVISION:

FILING AND RECORDING

FILED FOR RECORD IN THE OTERO COUNTY CLERK'S OFFICE ON THE 19th

DAY OF December, 2007, AT 1:38 A.M., (P.M.) BOOK 67 PAGE 5

RECEPTION # 200713426

Robyn Holmes
COUNTY CLERK

Denise Relford
DEPUTY

NOTE:
BOOK AND PAGE NUMBERS REFERRED TO ARE OF THE RECORDS OF OTERO COUNTY, NEW MEXICO, OBTAINED FROM THE FILES OF THE OTERO COUNTY ASSESSOR'S OFFICE.

ALAMOTERO LAND SURVEYS, P.C.
PROFESSIONAL LAND SURVEYORS
1101 NORTH FLORIDA AVENUE
ALAMOGORDO, NEW MEXICO
PHONE 505-437-7074 FAX 505-437-7075

COPYRIGHT © 2007 ALAMOTERO LAND SURVEYS, P.C.

DATE: 12/03/07
DRAWN BY: LTR
CHECKED BY: KZ
SCALE: 1" = 60'
JOB NO.: 071049
SHEET 2 OF 2

LTR/PLAT-07/071049(F)