SECTION 22 T15S R10E

BK 67 PG 82

CLAIM OF EXEMPTION
FAMILY MEMBER
A SURVEY PLAT OF TWO TRACTS OF LAND IN THE S 1/2 OF SECTION 22, T15S, R10E, NMPM OTERO COUNTY, NEW MEXICO

LTR/PLAT-08

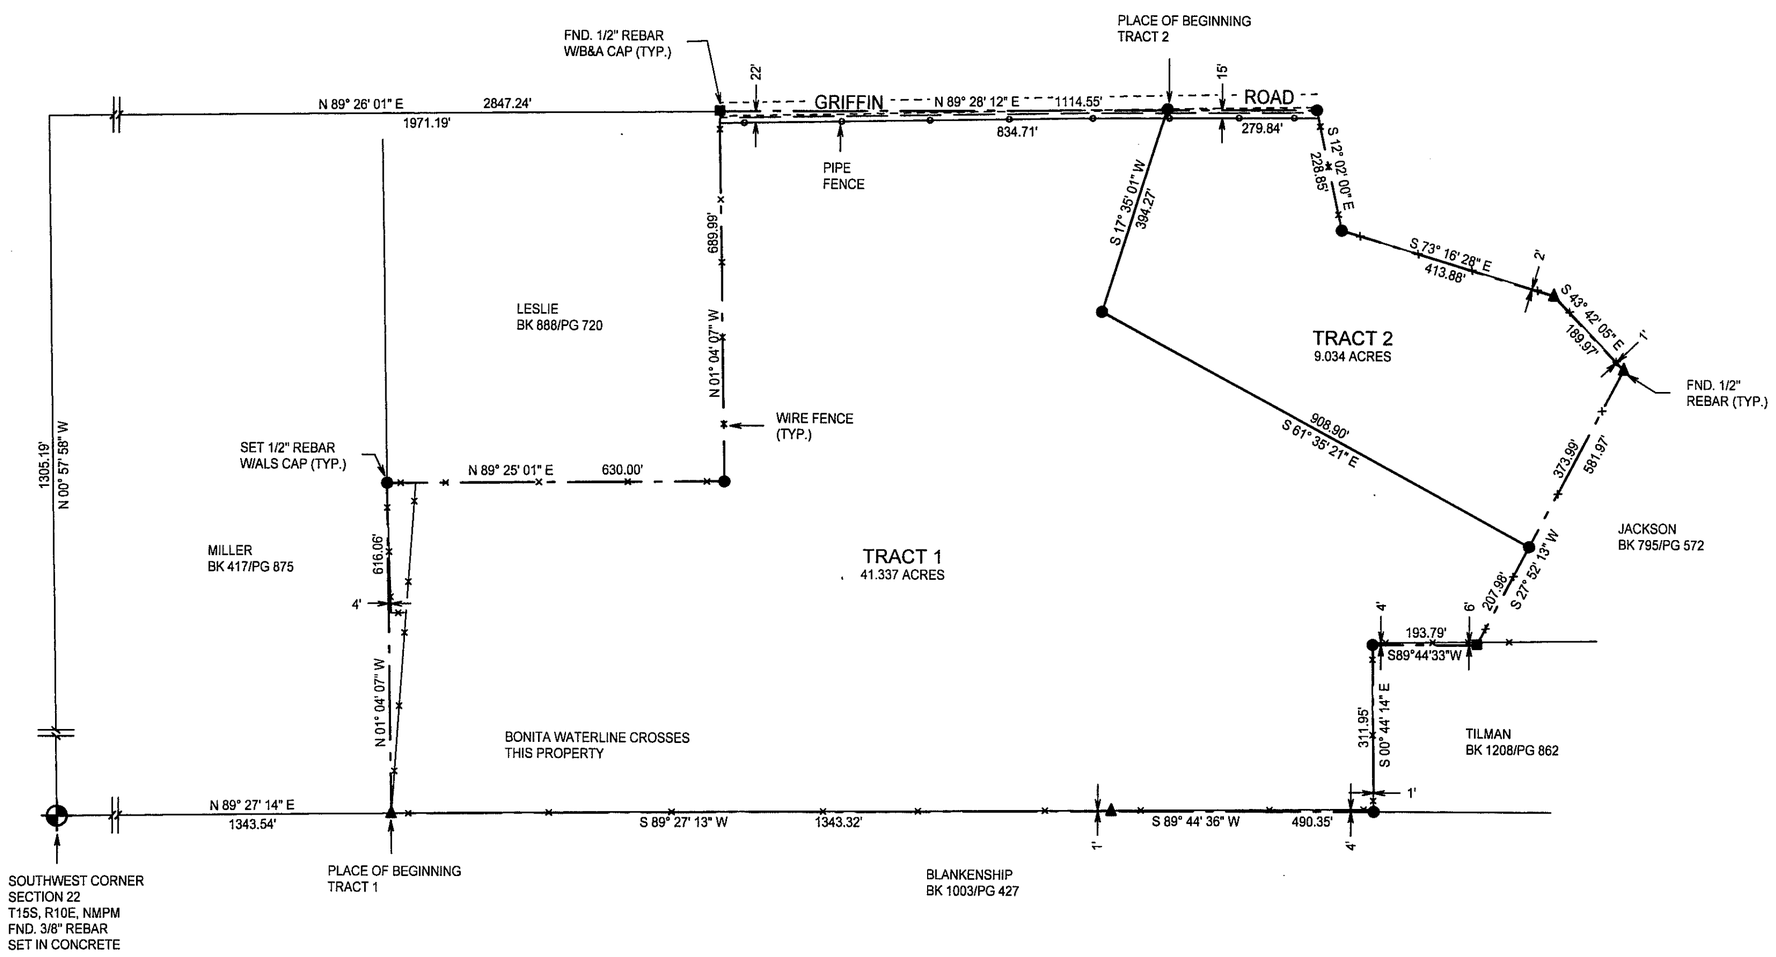

DESCRIPTION - TRACT ONE

A TRACT OF LAND IN THE S1/2 OF SECTION 22, T15S, R10E, NMPM, DESCRIBED BY METES AND BOUNDS AS FOLLOWS:

STARTING AT THE SOUTHWEST CORNER OF SAID SECTION 22 AND GOING N89°27'14"E ALONG THE SOUTH LINE OF SAID SECTION 22 A DISTANCE OF 1343.54 FEET TO THE PLACE OF BEGINNING OF THE TRACT OF LAND HEREIN DESCRIBED; THENCE N01°04'07"W A DISTANCE OF 616.06 FEET; THENCE N89°25'01"E A DISTANCE OF 630.00 FEET; THENCE N01°04'07"W A DISTANCE OF 689.99 FEET; THENCE N89°28'12"E A DISTANCE OF 834.71 FEET; THENCE S17°35'01"W A DISTANCE OF 394.27' FEET; THENCE S61°35'21"E A DISTANCE OF 908.90 FEET; THENCE S27°52'13"W A DISTANCE OF 207.98 FEET; THENCE S89°44'33"W A DISTANCE OF 193.79 FEET; THENCE S00°44'14"E A DISTANCE OF 311.95 FEET; THENCE S89°44'36"W A DISTANCE OF 490.35 FEET; THENCE S89°27'13"W A DISTANCE OF 1343.32 TO THE SAID PLACE OF BEGINNING, AND CONTAINING 41.337 ACRES, MORE OR LESS.

SUBJECT TO ANY RIGHTS-OF-WAY OR OTHER EASEMENTS AS GRANTED OR RESERVED BY INSTRUMENTS OF RECORD OR AS NOW EXISTING ON SAID TRACT.

DESCRIPTION - TRACT TWO

A TRACT OF LAND IN THE S1/2 OF SECTION 22, T15S, R10E, NMPM, DESCRIBED BY METES AND BOUNDS AS FOLLOWS:

STARTING AT THE SOUTHWEST CORNER OF SAID SECTION 22 AND GOING N00°57'58"W ALONG THE WEST LINE OF SAID SECTION 22 A DISTANCE OF 1305.19 FEET; THENCE N89°26'01"E A DISTANCE OF 2847.24 FEET TO THE PLACE OF BEGINNING OF THE TRACT OF LAND HEREIN DESCRIBED; THENCE N89°28'12"E A DISTANCE OF 279.84 FEET; THENCE S12°02'00"E A DISTANCE OF 228.85 FEET; THENCE S73°16'28"E A DISTANCE OF 413.88 FEET; THENCE S43°42'05"E A DISTANCE OF 189.97 FEET; THENCE S27°52'13"W A DISTANCE OF 373.99 FEET; THENCE N61°35'21"W A DISTANCE OF 908.90 FEET; THENCE N17°35'01"E A DISTANCE OF 394.27 FEET TO THE SAID PLACE OF BEGINNING, AND CONTAINING 9.034 ACRES, MORE OR LESS.

SUBJECT TO ANY RIGHTS-OF-WAY OR OTHER EASEMENTS AS GRANTED OR RESERVED BY INSTRUMENTS OF RECORD OR AS NOW EXISTING ON SAID TRACT.

CERTIFICATE
I, KLAD ZIMMERLE, A NEW MEXICO REGISTERED PROFESSIONAL SURVEYOR, CERTIFY THAT I CONDUCTED AND AM RESPONSIBLE FOR THIS SURVEY, THAT THIS SURVEY IS TRUE AND CORRECT TO THE BEST OF MY KNOWLEDGE AND BELIEF, AND THAT THIS SURVEY & PLAT MEETS THE MINIMUM STANDARDS FOR SURVEYING IN NEW MEXICO.

KLAD ZIMMERLE NEW MEXICO 8334 PROFESSIONAL SURVEYOR

NOTE: IF THE SEAL IS NOT RED OR EMBOSSED AND THE SIGNATURE BLACK, THEN THIS IS AN UNAUTHORIZED COPY AND THE CERTIFICATIONS ARE NULL AND VOID.

INDEXING INFORMATION FOR COUNTY CLERK

OWNER(S):

SECTION(S): 22 TOWNSHIP(S): 15 S RANGE(S) 10 E

SUBDIVISION:

FILING AND RECORDING

FILED FOR RECORD IN THE OTERO COUNTY CLERK'S OFFICE ON THE 22nd

DAY OF May, 2008, AT 1252 A.M., P.M. BOOK 67 PAGE 82

RECEPTION # 200804898

Robyn Holmes
COUNTY CLERK

Chris Jenski
DEPUTY

NOTE:
BOOK AND PAGE NUMBERS REFERRED TO ARE OF THE RECORDS OF OTERO COUNTY, NEW MEXICO, OBTAINED FROM THE FILES OF THE OTERO COUNTY ASSESSOR'S OFFICE.

CoE 08-Ex-53 BANIKARIM

ALAMOTERO LAND SURVEYS, P.C.
PROFESSIONAL LAND SURVEYORS
1101 NORTH FLORIDA AVENUE
ALAMOGORDO, NEW MEXICO
PHONE 575-437-7074 FAX 575-437-7075

COPYRIGHT © 2008 ALAMOTERO LAND SURVEYS, P.C.

DATE: 05/14/08
DRAWN BY: LTR
CHECKED BY: KZ
SCALE: 1" = 200'
JOB NO.: 08353
SHEET 2 OF 2