PINEHURST UNIT #1
BOOK 68 PAGE 76

INDEXING INFORMATION FOR COUNTY CLERK
OWNER(S):
SECTION(S): TOWNSHIP(S): RANGE(S)
SUBDIVISION: PINEHURST UNIT 1
FILING AND RECORDING
FILED FOR RECORD IN THE OTERO COUNTY CLERK'S OFFICE ON THE 9th
DAY OF December, 2008, AT 1:35 A.M., PM BOOK 68 PAGE 76
RECEPTION # 200811743
COUNTY CLERK DEPUTY

LTR/IMP-08

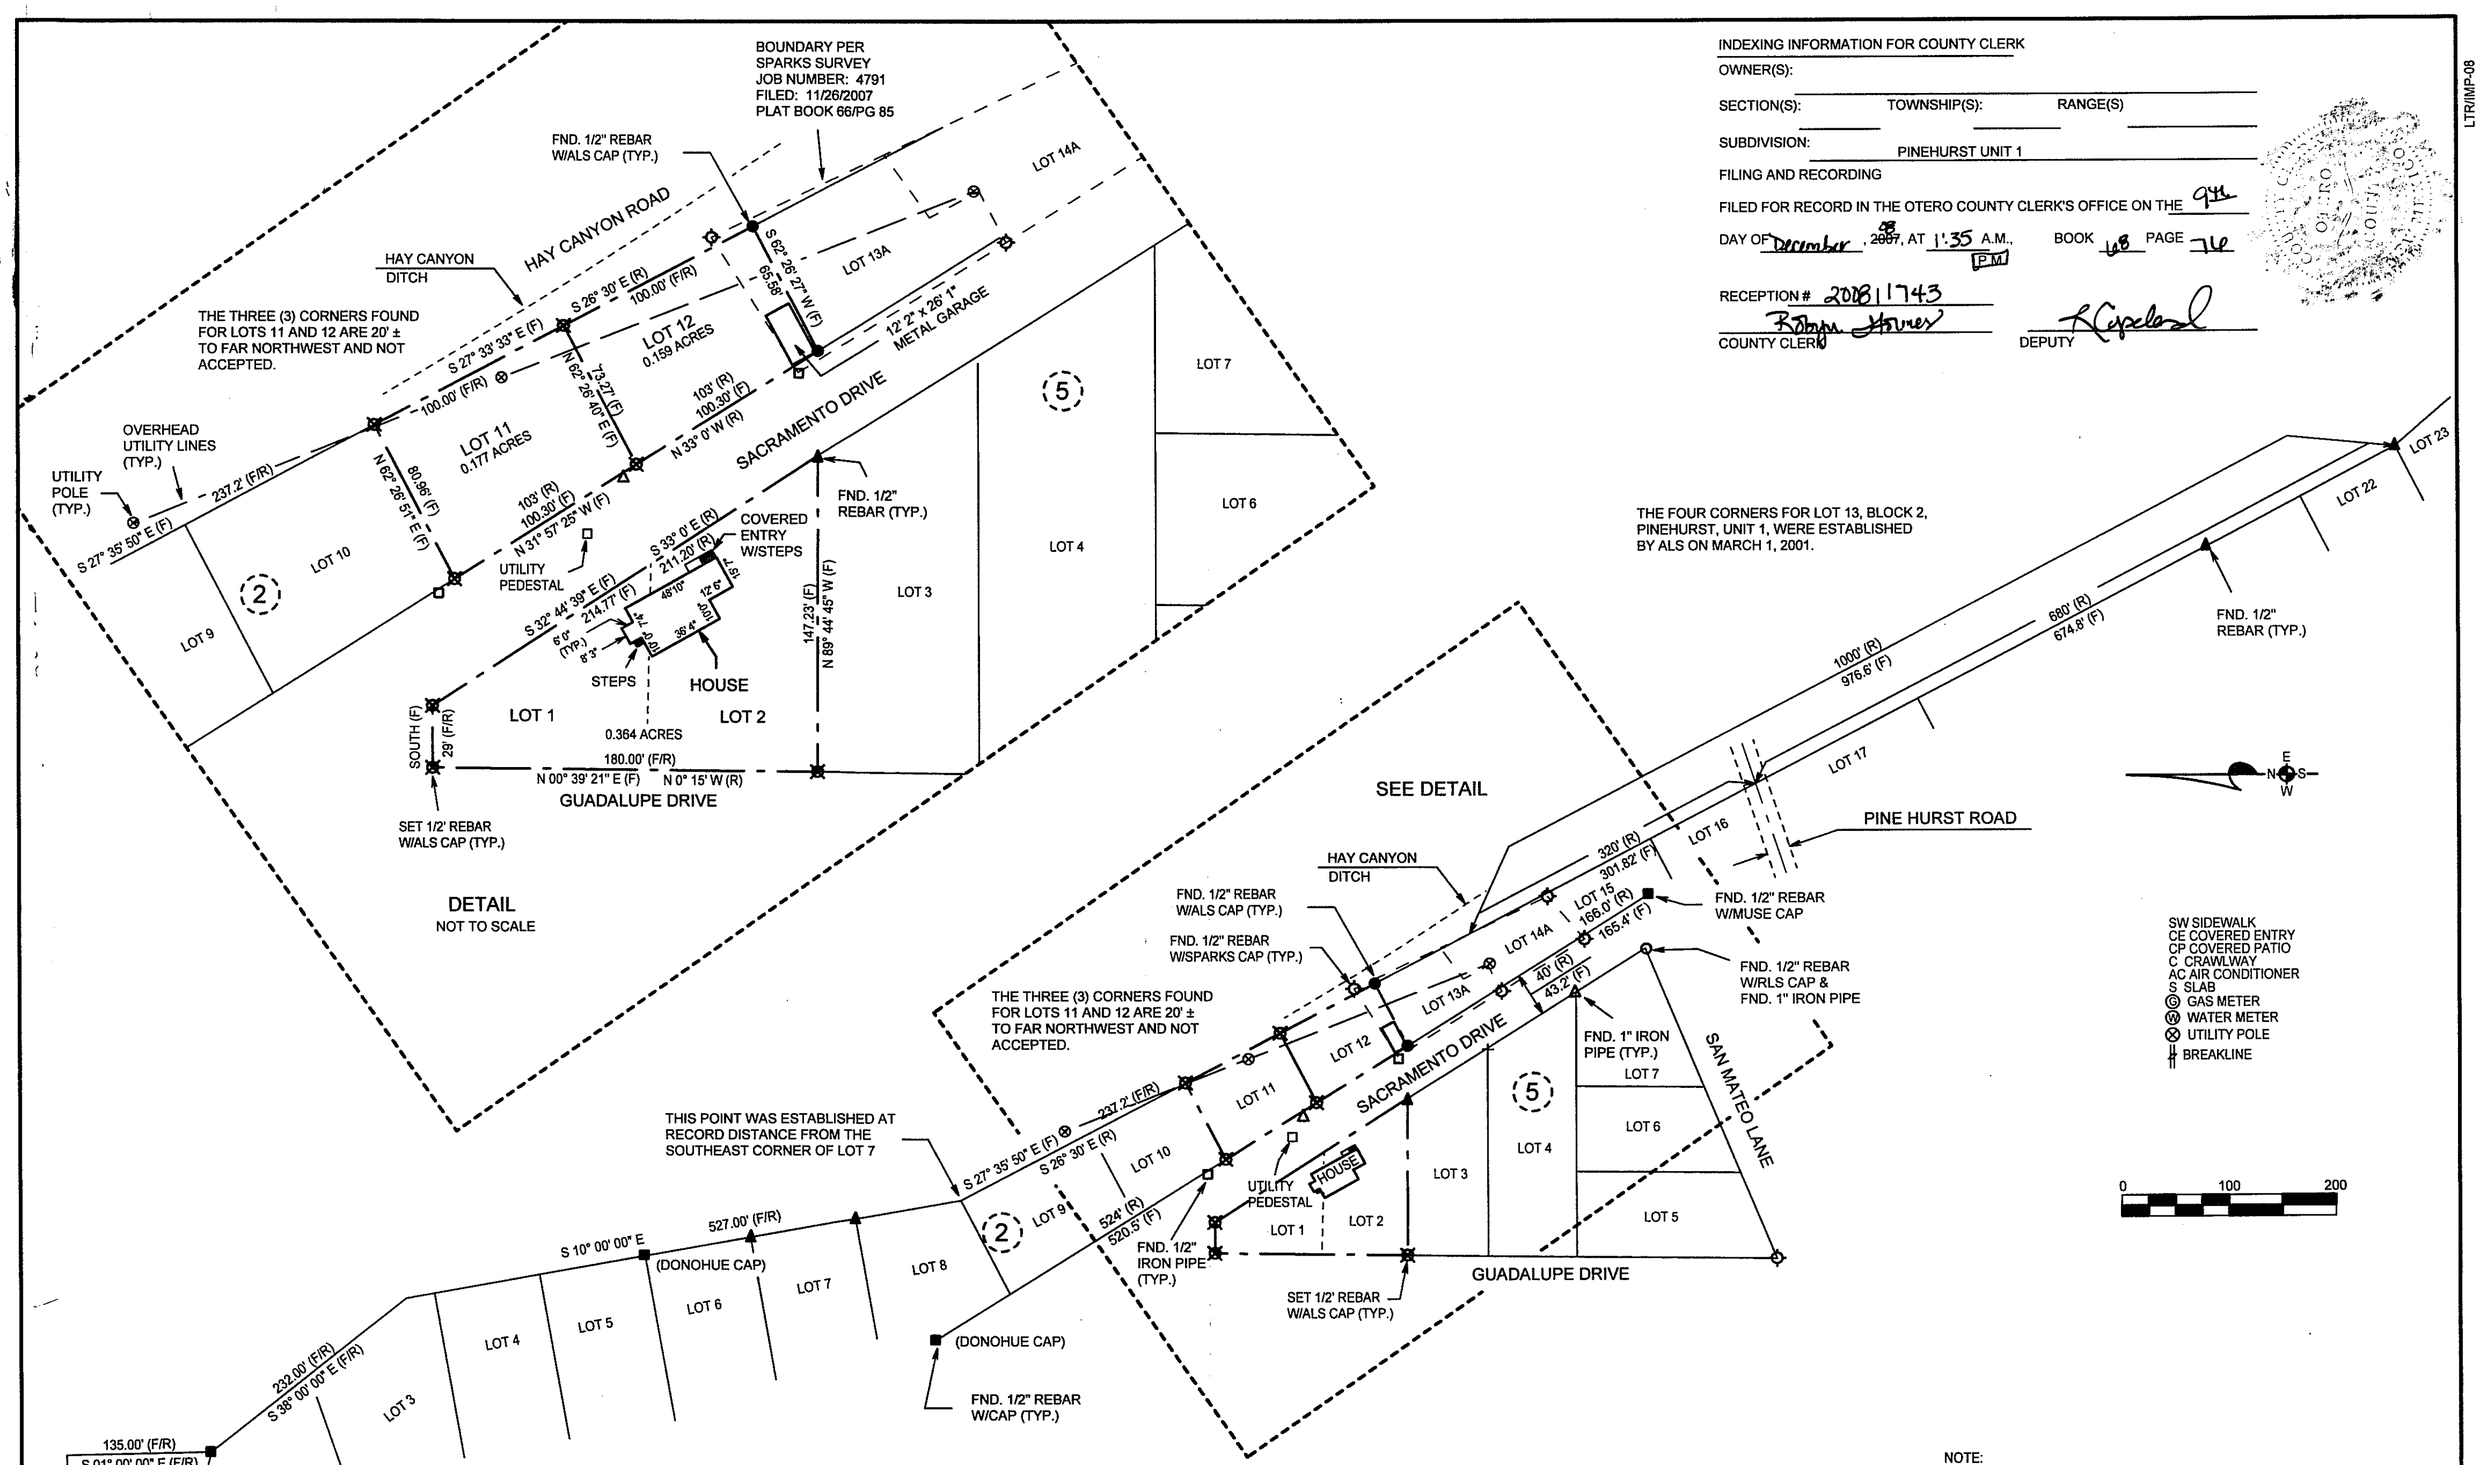

DETAIL
NOT TO SCALE

THE FOUR CORNERS FOR LOT 13, BLOCK 2, PINEHURST, UNIT 1, WERE ESTABLISHED BY ALS ON MARCH 1, 2001.

SW SIDEWALK
CE COVERED ENTRY
CP COVERED PATIO
C CRAWLWAY
AC AIR CONDITIONER
S SLAB
GAS METER
WATER METER
UTILITY POLE
BREAKLINE

0 100 200

NOTE:
BOOK AND PAGE NUMBERS REFERRED TO ARE OF THE RECORDS OF OTERO COUNTY, NEW MEXICO, OBTAINED FROM THE FILES OF THE OTERO COUNTY ASSESSOR'S OFFICE.

AN IMPROVEMENT PLAT OF LOTS 11 AND 12, BLOCK 1, AND LOTS 1 AND 2, BLOCK 5, PINEHURST, UNIT 1, OTERO COUNTY, NEW MEXICO.

FILED DECEMBER 5, 1955, RECEPTION NO. 76789, OTERO COUNTY, NEW MEXICO.

CERTIFICATE:
I, KLAD ZIMMERLE, A NEW MEXICO LICENSED PROFESSIONAL SURVEYOR CERTIFY THAT I CONDUCTED AND AM RESPONSIBLE FOR THIS IMPROVEMENT PLAT, THAT THIS IMPROVEMENT PLAT IS TRUE AND CORRECT TO THE BEST OF MY KNOWLEDGE AND BELIEF AND THAT THIS IMPROVEMENT PLAT MEETS THE MINIMUM STANDARDS FOR SURVEYING IN NEW MEXICO.

KLAD ZIMMERLE NEW MEXICO 8338 PROFESSIONAL SURVEYOR
NOTE: IF THIS SEAL IS NOT RED OR EMBOSSED AND THE SIGNATURE BLACK, THEN THIS IS AN UNAUTHORIZED COPY AND THE CERTIFICATION IS NULL AND VOID.

ALAMOTERO LAND SURVEYS, P.C.
PROFESSIONAL LAND SURVEYORS
1101 NORTH FLORIDA AVENUE
ALAMOGORDO, NEW MEXICO
PHONE 575-437-7074 FAX 575-437-7075

COPYRIGHT © 2008 ALAMOTERO LAND SURVEYS, P.C.

DATE: 10/28/08 SCALE: 1" = 100'
DRAWN BY: LTR JOB NO.: 08814
CHECKED BY: KZ SHEET 2 OF 2