SECTION 3 AND 2, T26S, R6E

BK 69 PG 84

A SURVEY PLAT OF A TRACT OF LAND IN THE E 1/2 OF SECTION 3 AND THE W 1/2 OF SECTION 2, T26S, R6E, NMPM, OTERO COUNTY, NEW MEXICO

KZ/PLAT-08

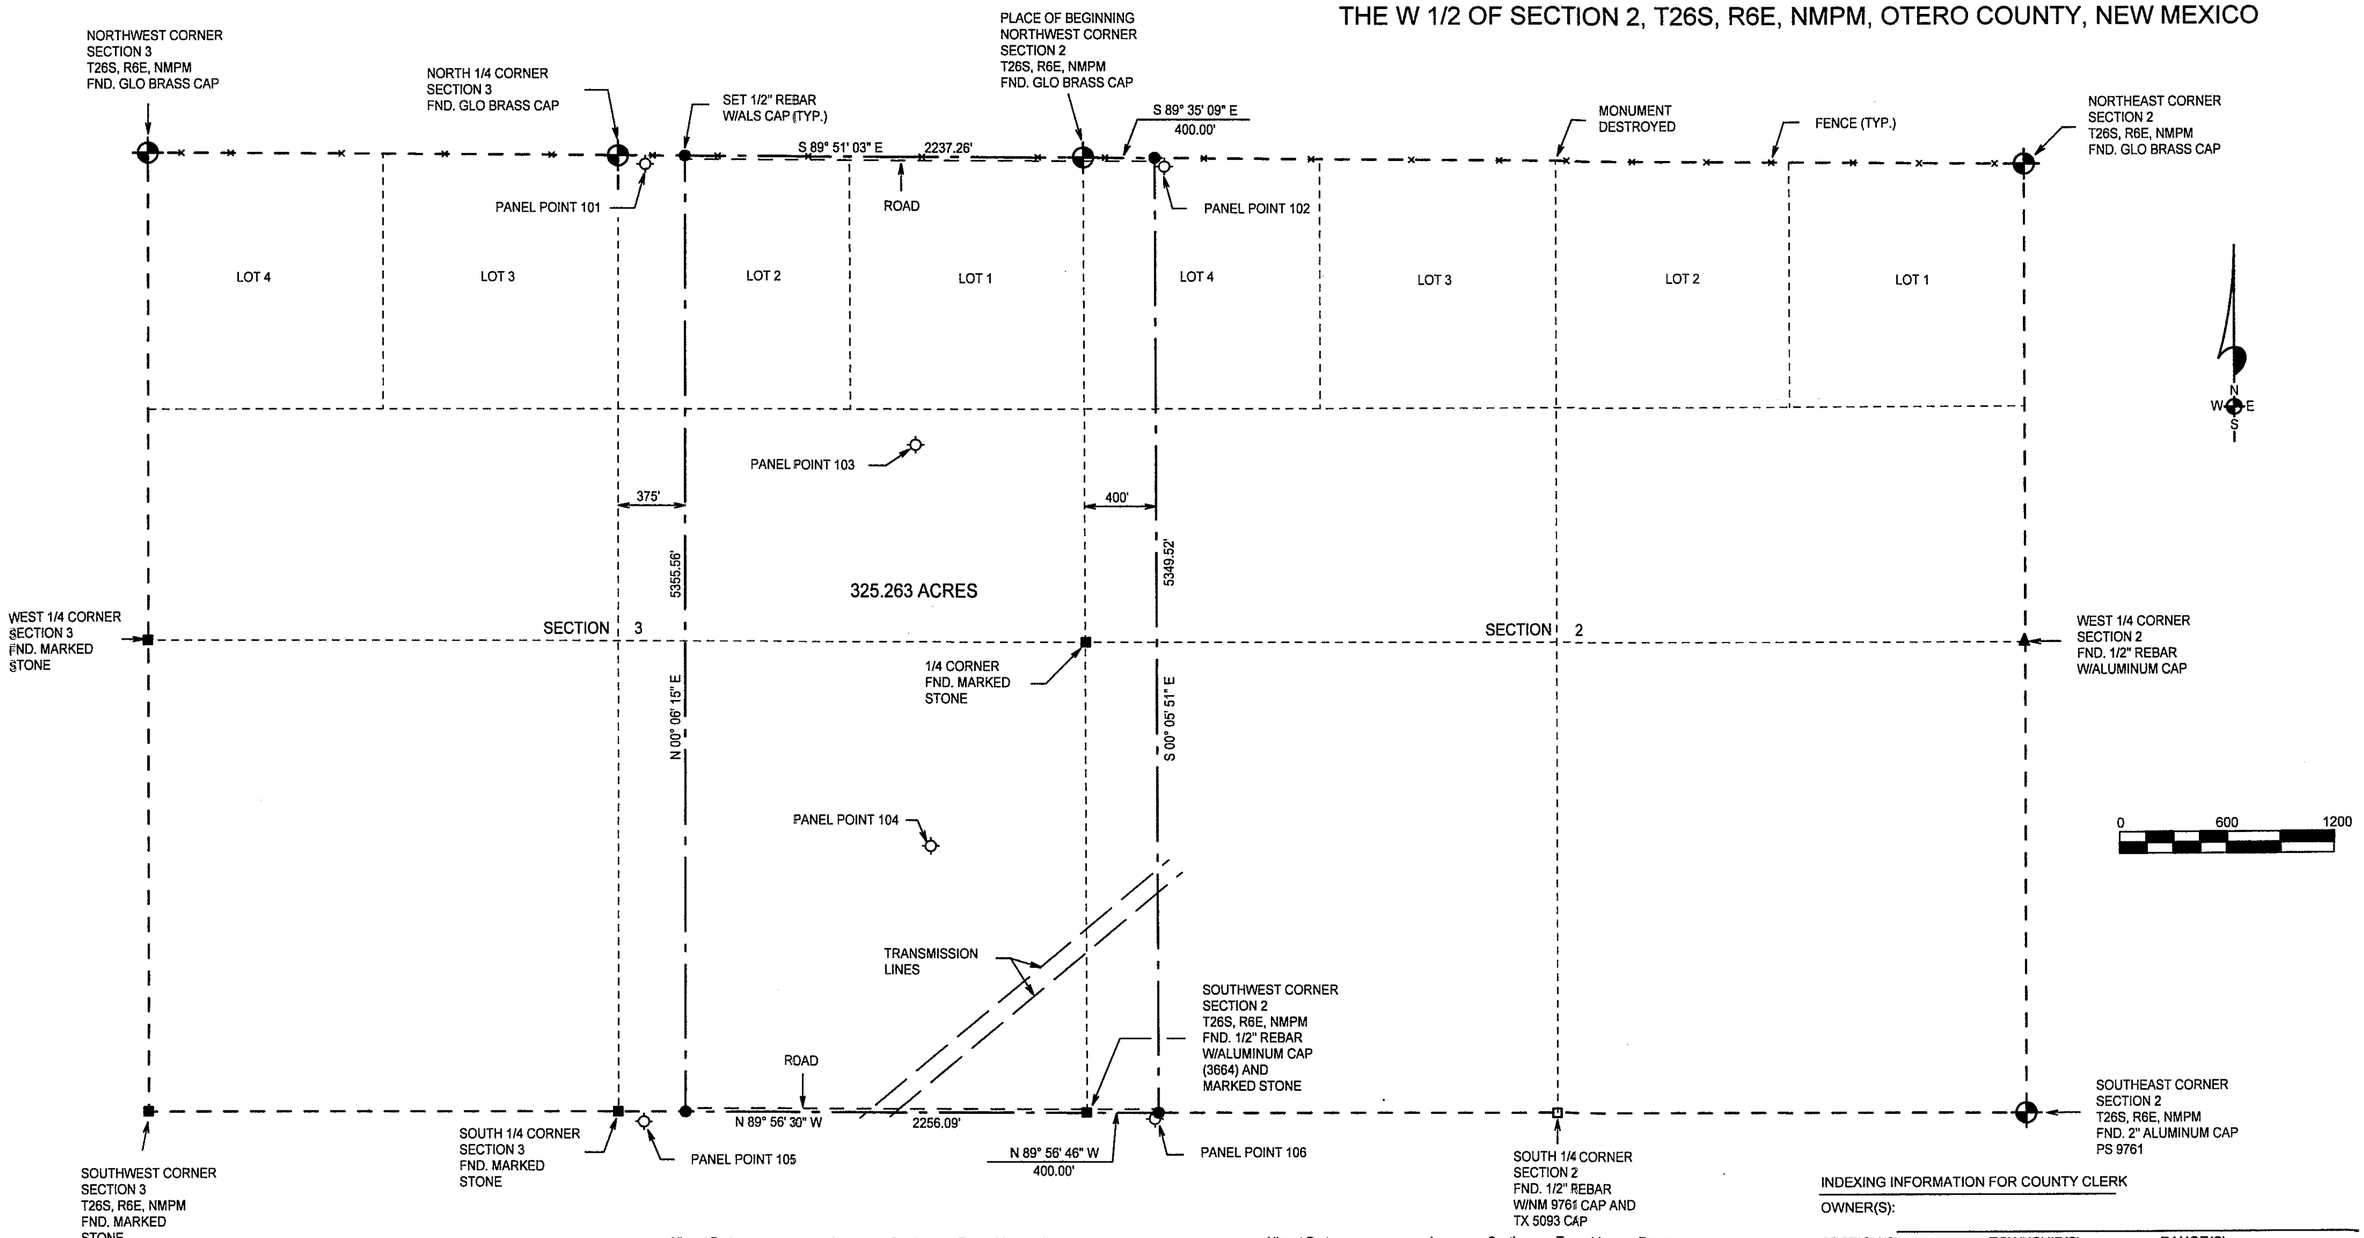

Aliquot Part	Area	Section	Township	Range
Pt. NW1/4 Lot 4	6.410	2	26S	6E
Pt. SW1/4 Lot 4	6.387	2	26S	6E
Pt. NW1/4 SW1/4 NW1/4	6.002	2	26S	6E
Pt. SW1/4 SW1/4 NW1/4	5.982	2	26S	6E
Pt. NW1/4 NW1/4 SW1/4	5.972	2	26S	6E
Pt. SW1/4 NW1/4 SW1/4	5.993	2	26S	6E
Pt. NW1/4 SW1/4 SW1/4	6.014	2	26S	6E
Pt. SW1/4 SW1/4 SW1/4	6.035	2	26S	6E
NE1/4 NE1/4 NE1/4	10.512	3	26S	6E
SE1/4 NE1/4 NE1/4	10.527	3	26S	6E
NW1/4 NE1/4 NE1/4	10.531	3	26S	6E
SW1/4 NE1/4 NE1/4	10.546	3	26S	6E
NE1/4 NW1/4 NE1/4	10.550	3	26S	6E
SE1/4 NW1/4 NE1/4	10.565	3	26S	6E
Pt. NW1/4 NW1/4 NE1/4	4.502	3	26S	6E
Pt. SW1/4 NW1/4 NE1/4	4.518	3	26S	6E
NE1/4 SE1/4 NE1/4	9.916	3	26S	6E
SE1/4 SE1/4 NE1/4	9.930	3	26S	6E
NW1/4 SE1/4 NE1/4	9.904	3	26S	6E
SW1/4 SE1/4 NE1/4	9.918	3	26S	6E

Aliquot Part	Area	Section	Township	Range
NE1/4 SW1/4 NE1/4	9.892	3	26S	6E
SE1/4 SW1/4 NE1/4	9.906	3	26S	6E
Pt. NW1/4 SW1/4 NE1/4	4.229	3	26S	6E
Pt. SW1/4 SW1/4 NE1/4	4.243	3	26S	6E
NE1/4 NE1/4 SE1/4	9.929	3	26S	6E
SE1/4 NE1/4 SE1/4	9.932	3	26S	6E
NW1/4 NE1/4 SE1/4	9.929	3	26S	6E
SW1/4 NE1/4 SE1/4	9.933	3	26S	6E
NE1/4 NW1/4 SE1/4	9.930	3	26S	6E
SE1/4 NW1/4 SE1/4	9.933	3	26S	6E
Pt. NW1/4 NW1/4 SE1/4	4.262	3	26S	6E
Pt. SW1/4 NW1/4 SE1/4	4.266	3	26S	6E
NE1/4 SE1/4 SE1/4	9.936	3	26S	6E
SE1/4 SE1/4 SE1/4	9.939	3	26S	6E
NW1/4 SE1/4 SE1/4	9.936	3	26S	6E
SW1/4 SE1/4 SE1/4	9.940	3	26S	6E
NE1/4 SW1/4 SE1/4	9.937	3	26S	6E
SE1/4 SW1/4 SE1/4	9.940	3	26S	6E
Pt. NW1/4 SW1/4 SE1/4	4.269	3	26S	6E
Pt. SW1/4 SW1/4 SE1/4	4.273	3	26S	6E

INDEXING INFORMATION FOR COUNTY CLERK

OWNER(S):

SECTION(S): 2 AND 3 TOWNSHIP(S): 26 S RANGE(S) 6 E

SUBDIVISION:

FILING AND RECORDING

FILED FOR RECORD IN THE OTERO COUNTY CLERK'S OFFICE ON THE 28

DAY OF July, 2009, AT 12:17 A.M./P.M., BOOK 69 PAGE 84

RECEPTION # 200907069

Robyn Holmes
COUNTY CLERK

Chris Jenski
DEPUTY

DESCRIPTION

A TRACT OF LAND IN THE E1/2 OF SECTION 3 AND IN THE W1/2 OF SECTION 2, T26S, R6E, NMPM, DESCRIBED BY METES AND BOUNDS AS FOLLOWS:

BEGINNING AT THE NORTHWEST CORNER OF SAID SECTION 2 AND GOING S89°35'09"E ALONG THE NORTH LINE OF SAID SECTION 2 A DISTANCE OF 400.00 FEET; THENCE S00°05'51"E A DISTANCE OF 5349.52 FEET; THENCE N89°56'46"W A DISTANCE OF 400.00 FEET; THENCE N89°56'30"W A DISTANCE OF 2256.09 FEET; THENCE N00°06'15"E A DISTANCE OF 5355.56 FEET; THENCE S89°51'03"E A DISTANCE OF 2237.26 FEET TO THE SAID PLACE OF BEGINNING, AND CONTAINING 325.263 ACRES, MORE OR LESS.

SUBJECT TO ANY RIGHTS-OF-WAY OR OTHER EASEMENTS AS GRANTED OR RESERVED BY INSTRUMENTS OF RECORD OR AS NOW EXISTING ON SAID TRACT.

CERTIFICATE

I, KLAD ZIMMERLE, A NEW MEXICO LICENSED PROFESSIONAL SURVEYOR, CERTIFY THAT I CONDUCTED AND AM RESPONSIBLE FOR THIS SURVEY, THAT THIS SURVEY IS TRUE AND CORRECT TO THE BEST OF MY KNOWLEDGE AND BELIEF, AND THAT THIS SURVEY AND PLAT MEETS THE MINIMUM STANDARDS FOR SURVEYING IN NEW MEXICO.

KLAD ZIMMERLE NEW MEXICO PROFESSIONAL SURVEYOR

NOTE: IF THE SEAL AND SIGNATURE ARE NOT EMBOSSED AND THE SIGNATURE IS BLACK THEN THIS IS AN UNAUTHORIZED COPY AND THE CERTIFICATIONS ARE NULL AND VOID.

LANDFILL CONTROL - GORDON ENVIRONMENTAL

ALAMOTERO LAND SURVEYS, P.C.
PROFESSIONAL LAND SURVEYORS
1101 NORTH FLORIDA AVENUE
ALAMOGORDO, NEW MEXICO
PHONE 575-437-7074 FAX 575-437-7075

COPYRIGHT © 2009 ALAMOTERO LAND SURVEYS, P.C.

DATE: 01/05/09 SCALE: 1" = 600'

DRAWN BY: LTR JOB NO.: 081100

CHECKED BY: KZ SHEET 1 OF 1