CLAIM OF EXEMPTION - FAMILY MEMBER
A SURVEY PLAT OF FOUR TRACTS OF LAND IN THE S 1/2 OF SECTION 34, T14S, R9E, NMPM, OTERO COUNTY, NEW MEXICO

NOTE:
BOOK AND PAGE NUMBERS REFERRED TO ARE OF THE RECORDS OF OTERO COUNTY, NEW MEXICO, OBTAINED FROM THE FILES OF THE OTERO COUNTY ASSESSOR'S OFFICE.

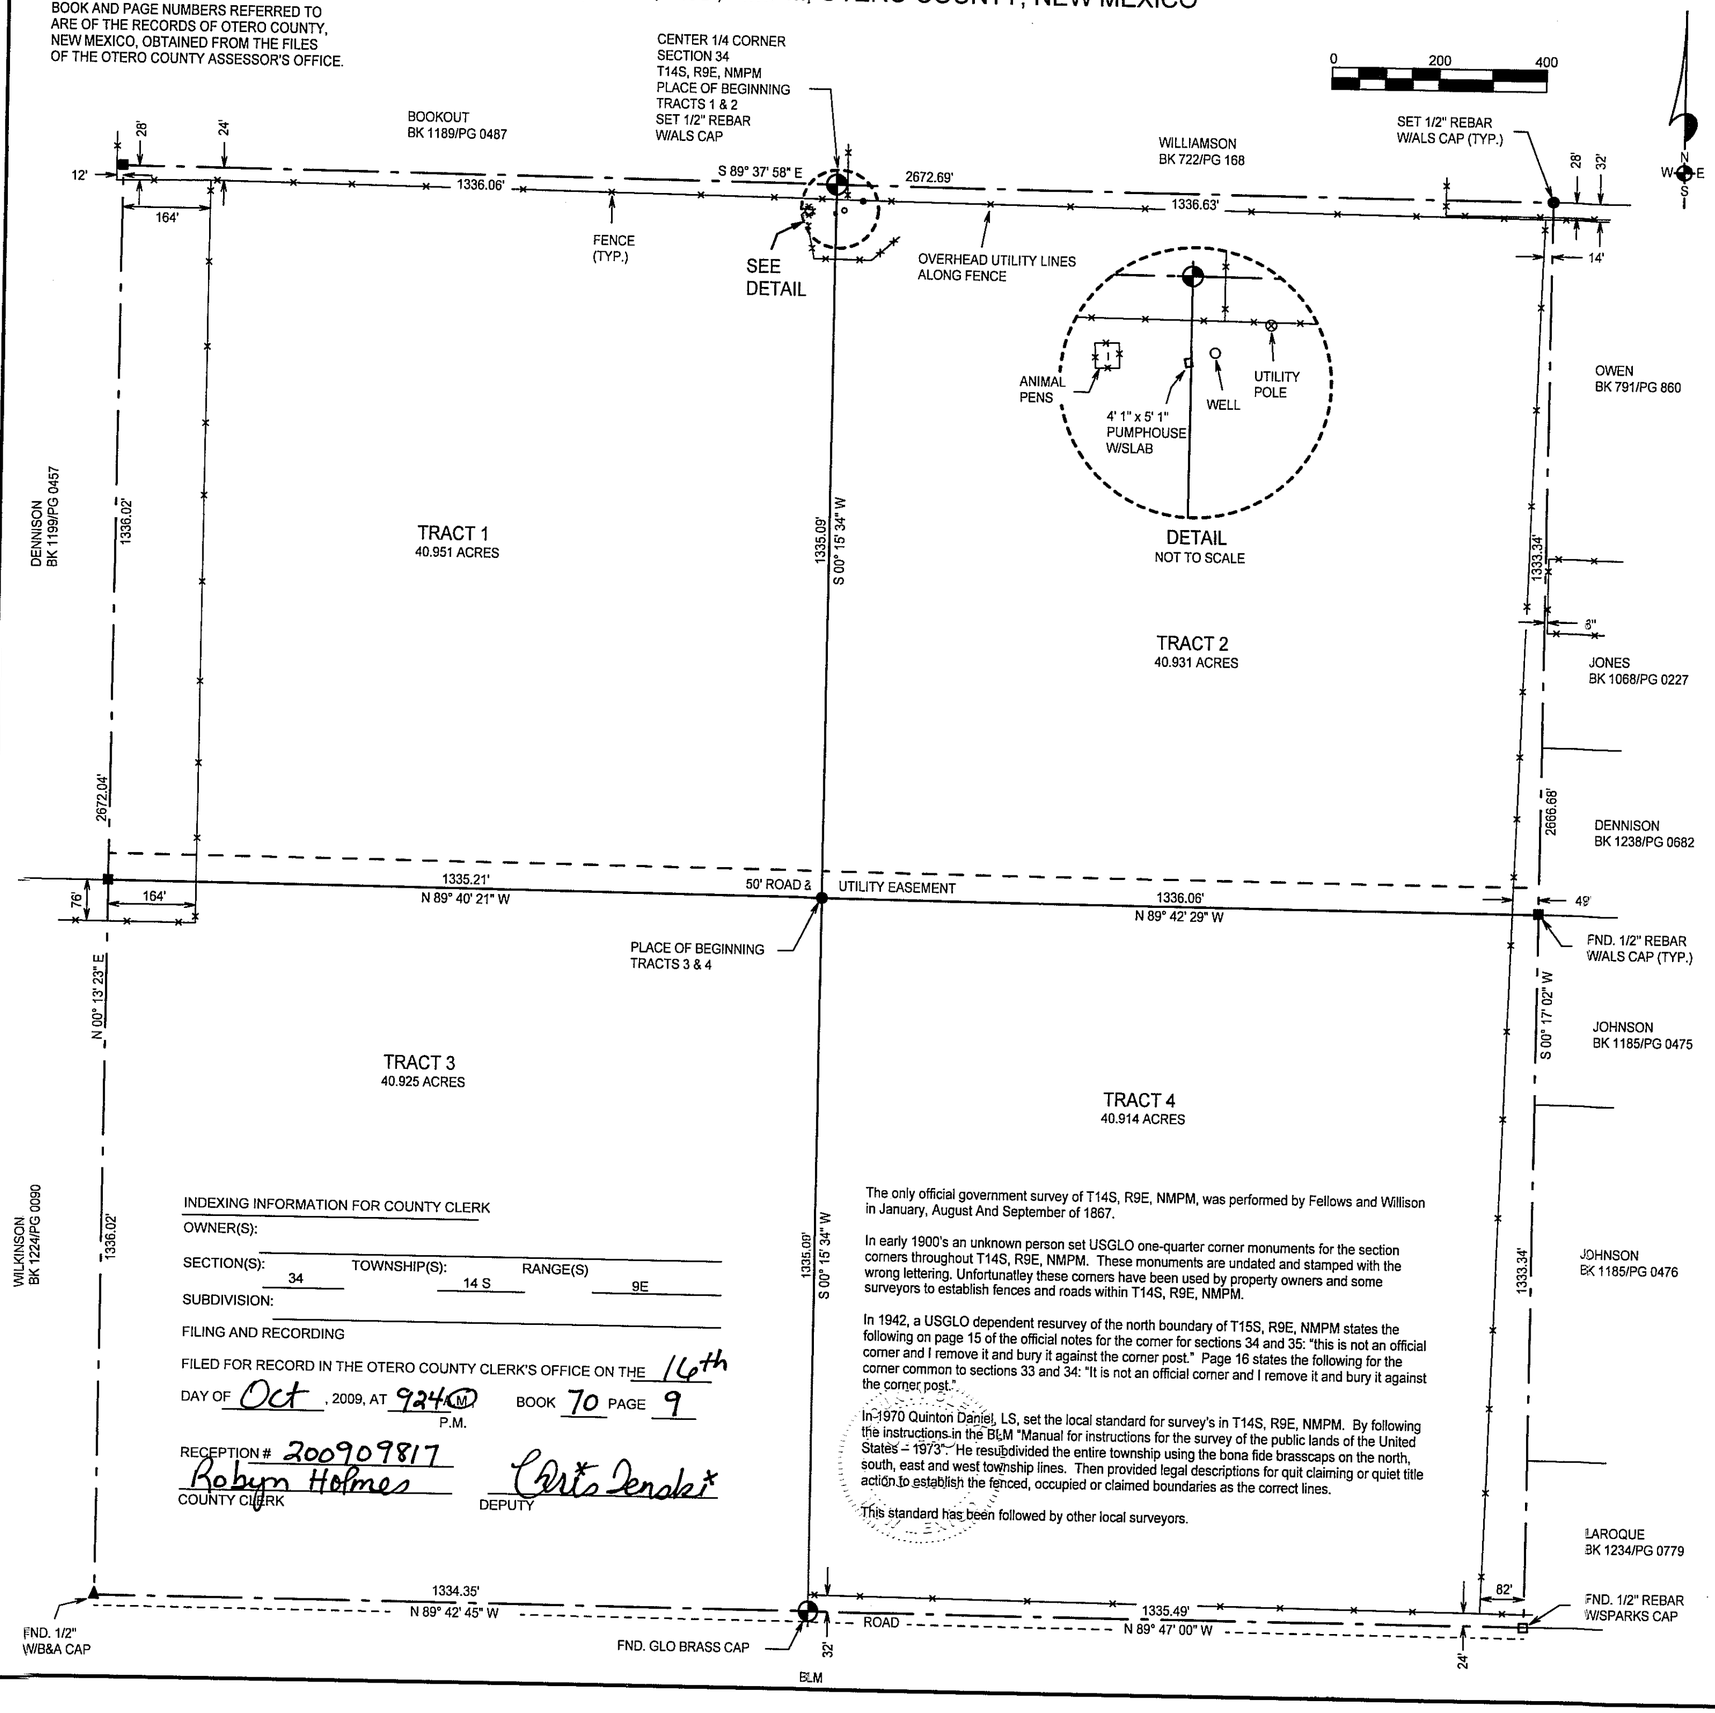

INDEXING INFORMATION FOR COUNTY CLERK

OWNER(S):

SECTION(S): 34 TOWNSHIP(S): 14 S RANGE(S) 9E

SUBDIVISION:

FILING AND RECORDING

FILED FOR RECORD IN THE OTERO COUNTY CLERK'S OFFICE ON THE 16th DAY OF Oct, 2009, AT 9:24 A.M. P.M. BOOK 70 PAGE 9

RECEPTION # 200909817

Robyn Holmes
COUNTY CLERK

Cris Jenski
DEPUTY

The only official government survey of T14S, R9E, NMPM, was performed by Fellows and Willison in January, August And September of 1867.

In early 1900's an unknown person set USGLO one-quarter corner monuments for the section corners throughout T14S, R9E, NMPM. These monuments are undated and stamped with the wrong lettering. Unfortunatley these corners have been used by property owners and some surveyors to establish fences and roads within T14S, R9E, NMPM.

In 1942, a USGLO dependent resurvey of the north boundary of T15S, R9E, NMPM states the following on page 15 of the official notes for the corner for sections 34 and 35: "this is not an official corner and I remove it and bury it against the corner post." Page 16 states the following for the corner common to sections 33 and 34: "It is not an official corner and I remove it and bury it against the corner post."

In 1970 Quinton Daniel, LS, set the local standard for survey's in T14S, R9E, NMPM. By following the instructions in the BLM "Manual for instructions for the survey of the public lands of the United States – 1973". He resubdivided the entire township using the bona fide brasscaps on the north, south, east and west township lines. Then provided legal descriptions for quit claiming or quiet title action to establish the fenced, occupied or claimed boundaries as the correct lines.

This standard has been followed by other local surveyors.

DESCRIPTION – TRACT ONE

A TRACT OF LAND IN THE S1/2 OF SECTION 34, T14S, R9E, NMPM, DESCRIBED BY METES AND BOUNDS AS FOLLOWS:

BEGINNING AT THE CENTER ONE-QUARTER CORNER OF SAID SECTION 34 AND GOING S00°15'34"W ALONG THE NORTH/SOUTH CENTERLINE OF SAID SECTION 34 A DISTANCE OF 1335.09 FEET TO THE SOUTH SIDE OF A 50-FOOT ROAD AND UTILITY EASEMENT; THENCE N89°40'21"W ALONG SAID EASEMENT A DISTANCE OF 1335.21 FEET; THENCE N00°13'23"E A DISTANCE OF 1336.02 FEET; THENCE S89°37'58"E A DISTANCE OF 1336.06 FEET TO THE SAID PLACE OF BEGINNING, AND CONTAINING 40.951 ACRES, MORE OR LESS.

SUBJECT TO ANY RIGHTS-OF-WAY OR OTHER EASEMENTS AS GRANTED OR RESERVED BY INSTRUMENTS OF RECORD OR AS NOW EXISTING ON SAID TRACT.

DESCRIPTION – TRACT TWO

A TRACT OF LAND IN THE S1/2 OF SECTION 34, T14S, R9E, NMPM, DESCRIBED BY METES AND BOUNDS AS FOLLOWS:

BEGINNING AT THE CENTER ONE-QUARTER CORNER OF SAID SECTION 34 AND GOING S89°37'58"E ALONG THE EAST/WEST CENTERLINE OF SAID SECTION 34 A DISTANCE OF 1336.63 FEET; THENCE S00°17'02"W A DISTANCE OF 1333.34 FEET TO THE SOUTH SIDE OF A 50-FOOT ROAD AND UTILITY EASEMENT; THENCE N89°42'29"W ALONG SAID EASEMENT A DISTANCE OF 1336.06 FEET; THENCE N00°15'34"E A DISTANCE OF 1335.09 FEET TO THE SAID PLACE OF BEGINNING, AND CONTAINING 40.931 ACRES, MORE OR LESS.

SUBJECT TO ANY RIGHTS-OF-WAY OR OTHER EASEMENTS AS GRANTED OR RESERVED BY INSTRUMENTS OF RECORD OR AS NOW EXISTING ON SAID TRACT.

DESCRIPTION – TRACT THREE

A TRACT OF LAND IN THE S1/2 OF SECTION 34, T14S, R9E, NMPM, DESCRIBED BY METES AND BOUNDS AS FOLLOWS:

STARTING AT THE CENTER ONE-QUARTER CORNER OF SAID SECTION 34 AND GOING S00°15'34"W ALONG THE NORTH/SOUTH CENTERLINE OF SAID SECTION 34 A DISTANCE OF 1335.09 FEET TO THE SOUTH SIDE OF A 50-FOOT ROAD AND UTILITY EASEMENT AND THE PLACE OF BEGINNING OF THE TRACT OF LAND HEREIN DESCRIBED; THENCE CONTINUING S00°15'34"W A DISTANCE OF 1335.09 FEET; THENCE N89°42'45"W A DISTANCE OF 1334.35 FEET; THENCE N00°13'23"E A DISTANCE OF 1336.02 FEET TO THE SOUTH SIDE OF A 50-FOOT ROAD AND UTILITY EASEMENT; THENCE S89°40'21"E ALONG SAID EASEMENT A DISTANCE OF 1335.21 FEET TO THE SAID PLACE OF BEGINNING, AND CONTAINING 40.925 ACRES, MORE OR LESS.

SUBJECT TO ANY RIGHTS-OF-WAY OR OTHER EASEMENTS AS GRANTED OR RESERVED BY INSTRUMENTS OF RECORD OR AS NOW EXISTING ON SAID TRACT.

DESCRIPTION – TRACT FOUR

A TRACT OF LAND IN THE S1/2 OF SECTION 34, T14S, R9E, NMPM, DESCRIBED BY METES AND BOUNDS AS FOLLOWS:

STARTING AT THE CENTER ONE-QUARTER CORNER OF SAID SECTION 34 AND GOING S00°15'34"W ALONG THE NORTH/SOUTH CENTERLINE OF SAID SECTION 34 A DISTANCE OF 1335.09 FEET TO THE SOUTH SIDE OF A 50-FOOT ROAD AND UTILITY EASEMENT AND THE PLACE OF BEGINNING OF THE TRACT OF LAND HEREIN DESCRIBED; THENCE S89°42'29"E ALONG SAID EASEMENT A DISTANCE OF 1336.06 FEET; THENCE S00°17'02"W A DISTANCE OF 1333.34 FEET; THENCE N89°47'00"W A DISTANCE OF 1335.49 FEET; THENCE N00°15'34"E A DISTANCE OF 1335.09 FEET TO THE SAID PLACE OF BEGINNING, AND CONTAINING 40.914 ACRES, MORE OR LESS.

SUBJECT TO ANY RIGHTS-OF-WAY OR OTHER EASEMENTS AS GRANTED OR RESERVED BY INSTRUMENTS OF RECORD OR AS NOW EXISTING ON SAID TRACT.

CERTIFICATE
I, KLAD ZIMMERLE, A NEW MEXICO LICENSED PROFESSIONAL SURVEYOR, CERTIFY THAT I CONDUCTED AND AM RESPONSIBLE FOR THIS SURVEY, THAT THIS SURVEY IS TRUE AND CORRECT TO THE BEST OF MY KNOWLEDGE AND BELIEF, AND THAT THIS SURVEY AND PLAT MEETS THE MINIMUM STANDARDS FOR SURVEYING IN NEW MEXICO.

KLAD ZIMMERLE NEW MEXICO 8334 PROFESSIONAL SURVEYOR

NOTE: IF THE SEAL IS NOT RED OR EMBOSSED AND THE SIGNATURE BLACK, THEN THIS IS AN UNAUTHORIZED COPY AND THE CERTIFICATIONS ARE NULL AND VOID.

COE-09-EX-68
COE-09-EX-69
COE-09-EX-70
COE-09-EX-71

DENNISON

ALAMOTERO LAND SURVEYS, P.C.
PROFESSIONAL LAND SURVEYORS
1101 NORTH FLORIDA AVENUE
ALAMOGORDO, NEW MEXICO
PHONE 575-437-7074 FAX 575-437-7075
COPYRIGHT © 2009 ALAMOTERO LAND SURVEYS, P.C.

DATE: 08/04/09
DRAWN BY: LTR
CHECKED BY: KZ
SCALE: 1" = 200'
JOB NO.: 09488B
SHEET 2 OF 2

LTR/PLAT-09