A SURVEY OF A PORTION OF

HOME ENTRY SURVEY #183, IN SECTION 19, T.17S., R.14E. N.M.P.M.,

OTERO COUNTY, NEW MEXICO.

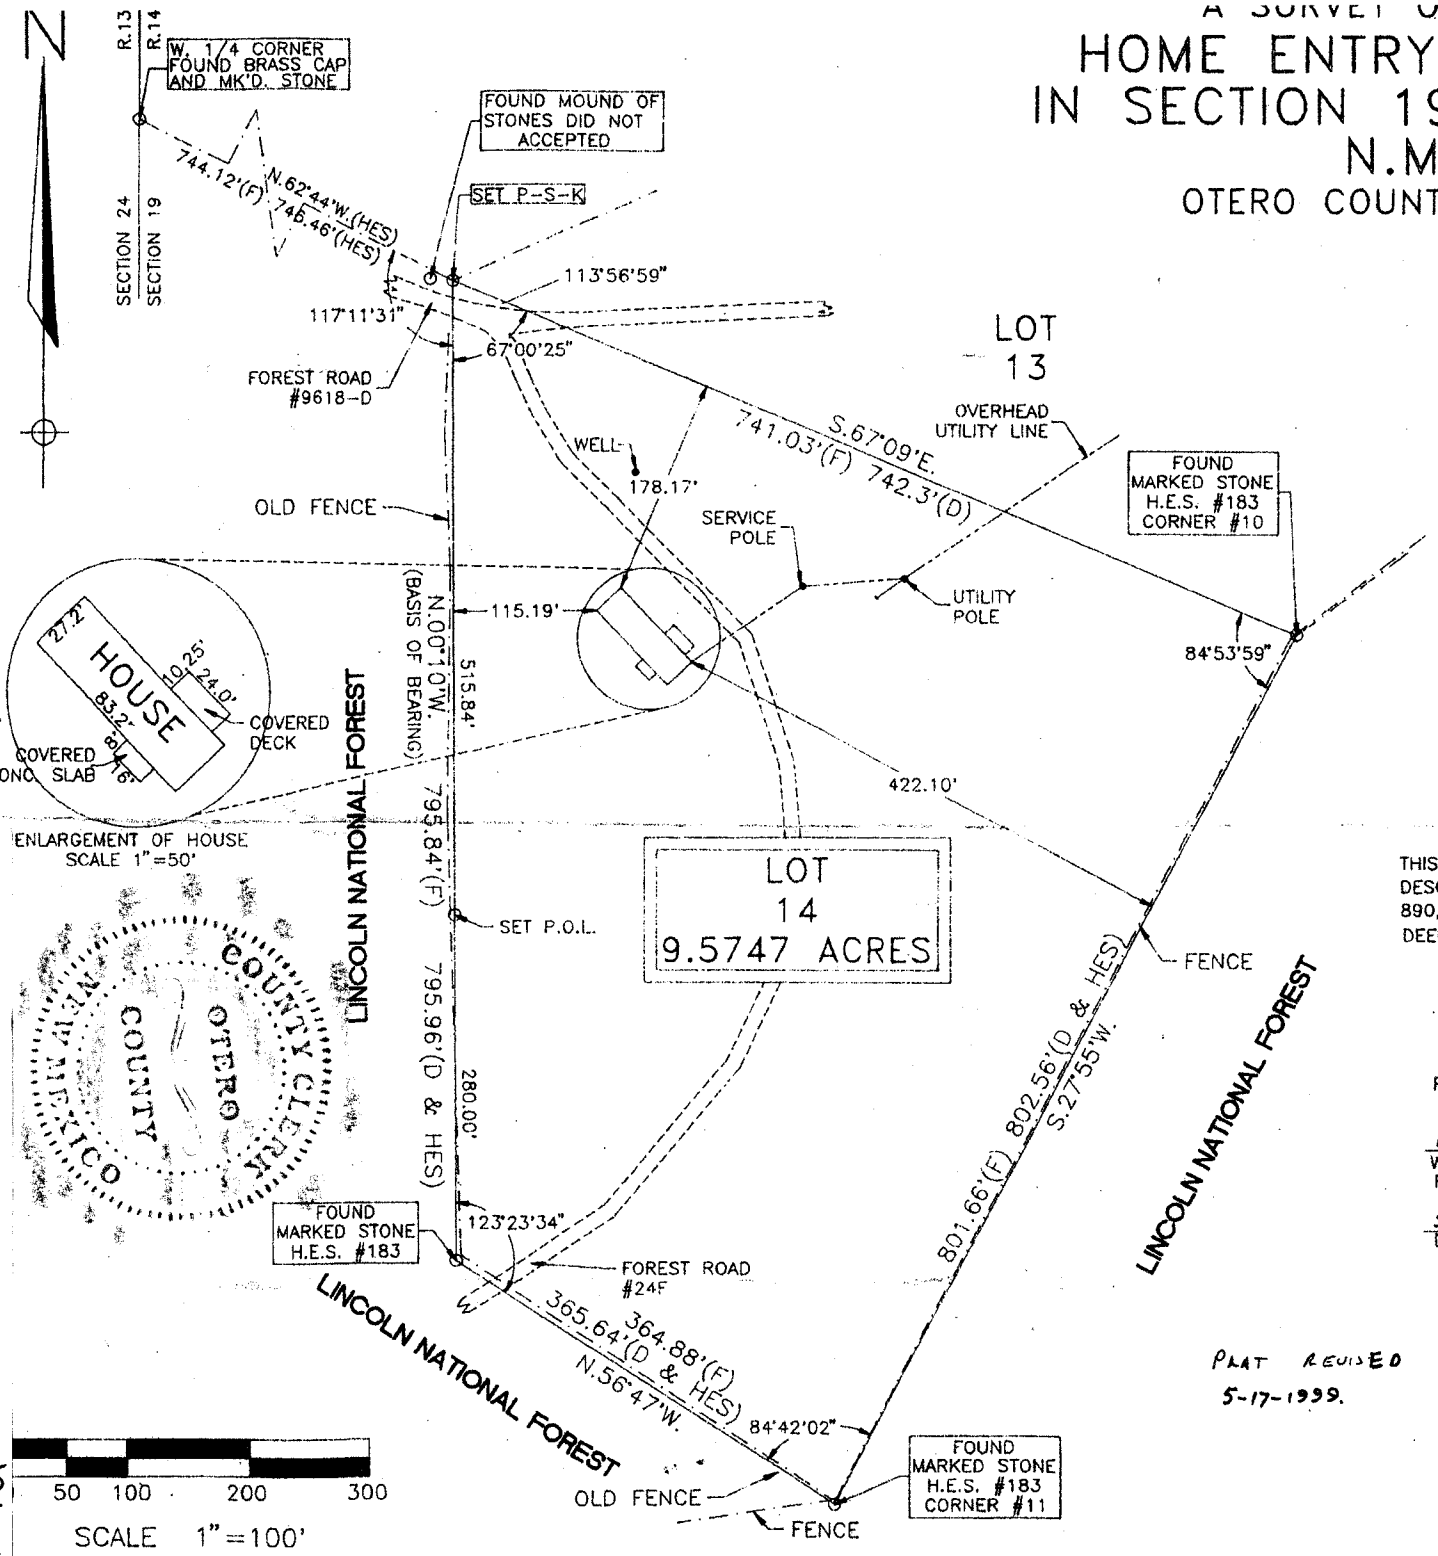

NOTES:
1) SURVEY AND PLAT ARE BASED ON CORNERS FOUND IN PLACE.
2) BEARINGS SHOWN ARE FROM DEED OF RECORD.
3) ANGLES SHOWN ARE FROM ACTUAL FIELD MEASUREMENTS.
4) (D)=DEED DISTANCE.
(F)=FIELD DISTANCE.
(HES)=HOME ENTRY SURVEY #183.
5) THIS PROPERTY HAS A MATHEMATICAL CLOSING ERROR OF 1.16', N.04°20'46"W
6) ON THE DEED OF RECORD THE FIRST CALL IS N.67°09'W., AND SHOULD HAVE BEEN S.67°09'W., TO MAKE PROPERTY CLOSE WITH ERROR SHOWN ABOVE.

THIS IS A SURVEY OF THE TRACT OF LAND AS DESCRIBED IN A QUITCLAIM DEED FILED IN BOOK 890, PAGE 400, OTERO COUNTY RECORDS. SAID DEED DOES NOT LIST ACREAGE.

I WYATT A. SPARKS, HAVE CONDUCTED AND AM RESPONSIBLE FOR THIS SURVEY, AND THAT THIS SURVEY AND PLAT MEET THE MINIMUM STANDARDS FOR SURVEYING IN NEW MEXICO.

Wyatt A. Sparks
WYATT A. SPARKS
R.P.L.S.-N.M. 8487

5-18-1999
DATE

PLAT REVISED 5-17-1999.

RUIDOSO LAND SURVEYING COMPANY
SURVEYING-MAPPING-PLANNING
2907 1/2 SUDDERTH, PH. 257-2818
RUIDOSO, N.M. 88345

DATE	SCALE
3-25-1999	1" = 100'
PLAT NUMBER	JOB NUMBER
C-1729	3159
SHEET NUMBER	PLATTED BY

REC DATE 11/20/13 REC TIME 11:38:13 AM INSTR# 201309829 CK
OTERO COUNTY, DENISE GUERRA COUNTY CLERK PAGE 2 OF 2